| STATE | PROJECT NUMBER | SHEET NO | TOTAL SHEETS |
|---|---|---|---|
| GA. | STP00-M000-00(355) | 82 | 83 |

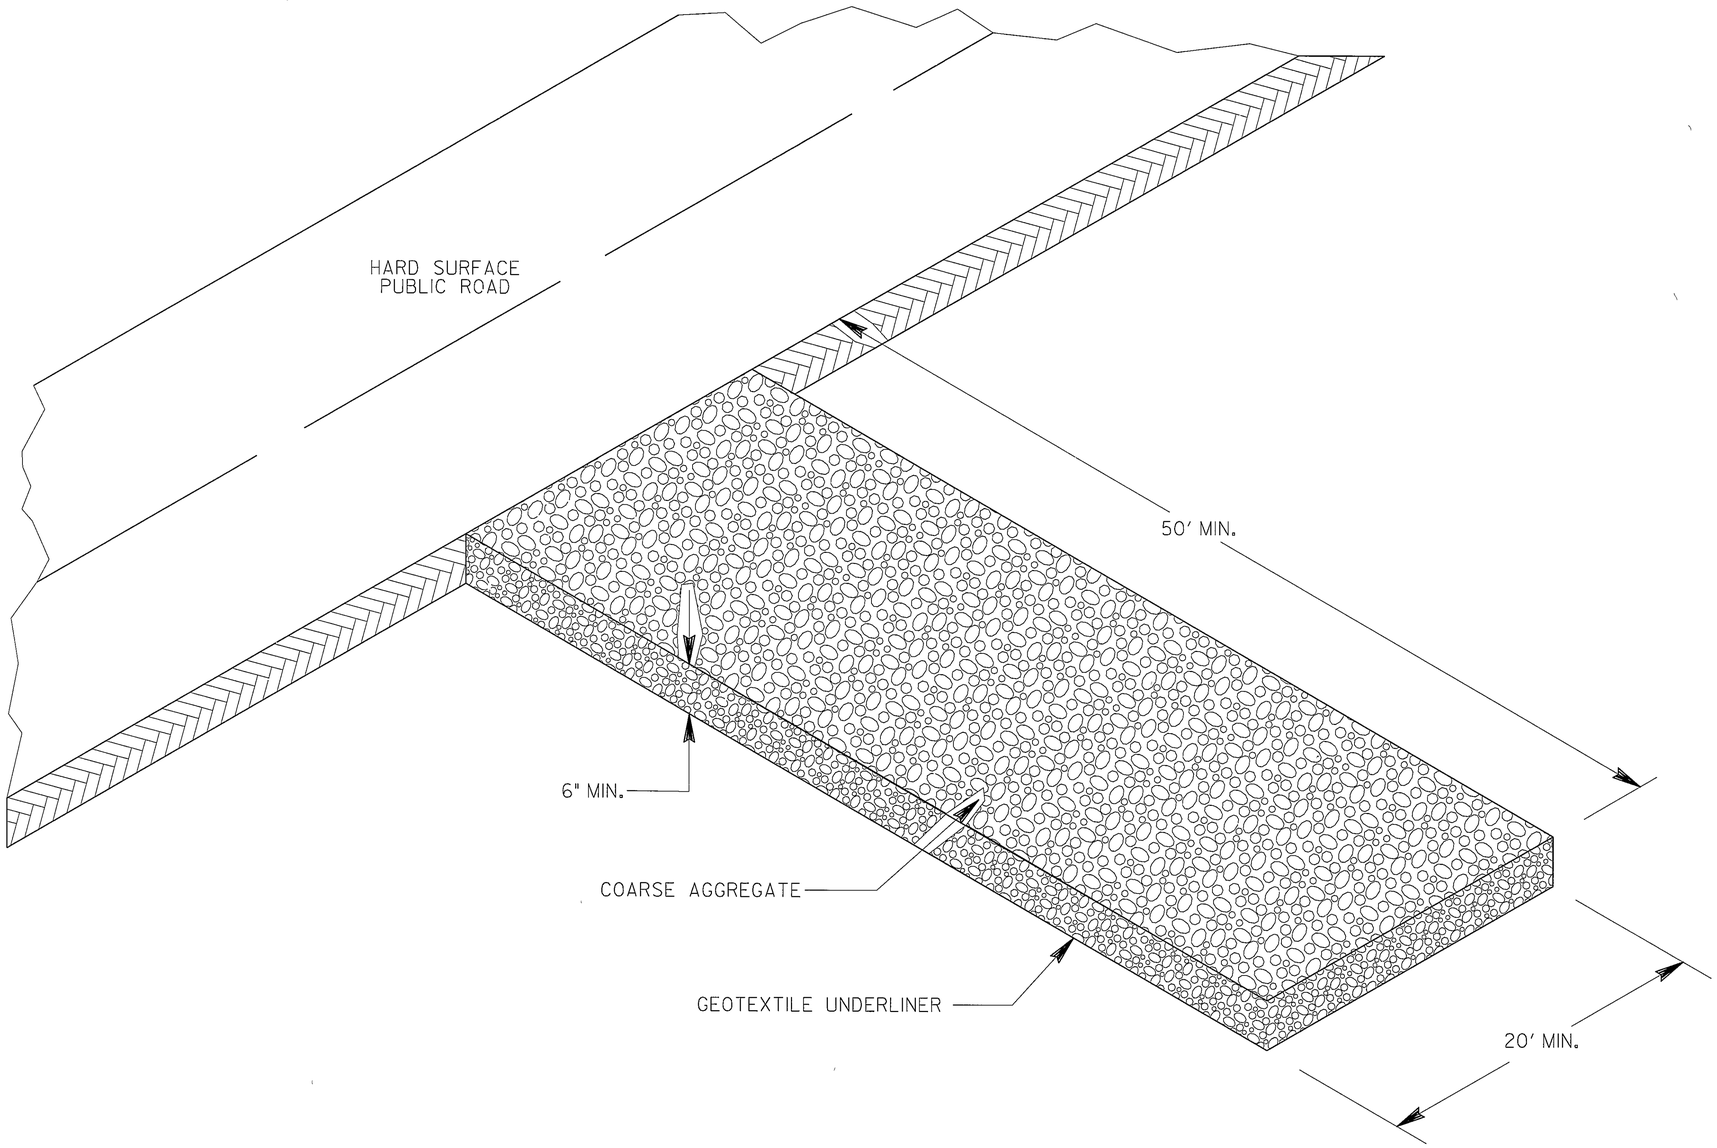


## MAINTENANCE

THE EXIT SHALL BE MAINTAINED IN A CONDITION WHICH WILL PREVENT TRACKING OR FLOW OF MUD ONTO PUBLIC RIGHTS-OF-WAY. THIS MAY REQUIRE PERIODIC TOP DRESSING WITH 1.5 - 3.5 INCH STONE, AS CONDITIONS DEMAND, AND REPAIR AND/OR CLEANOUT OF ANY STRUCTURES TO TRAP SEDIMENT. ALL MATERIALS SPILLED, DROPPED, WASHED, OR TRACKED FROM VEHICLES OR SITE ONTO ROADWAYS OR INTO STORM DRAINS MUST BE REMOVED IMMEDIATELY.

ITEM: 163-0300__CONSTRUCTION EXIT___EACH

| | | | |
|---|---|---|---|
| | | DATE | DEPARTMENT OF TRANSPORTATION<br>STATE OF GEORGIA |
| | | REVISION | CONSTRUCTION DETAIL<br>CONSTRUCTION EXIT |
| | | | NO SCALE — FEB., 2001 |
| | | BY | NUMBER D-41 |