STATE	PROJECT NUMBER	SHEET NO.	TOTAL SHEETS
GA.	NHS-M000-00(416)	14	43

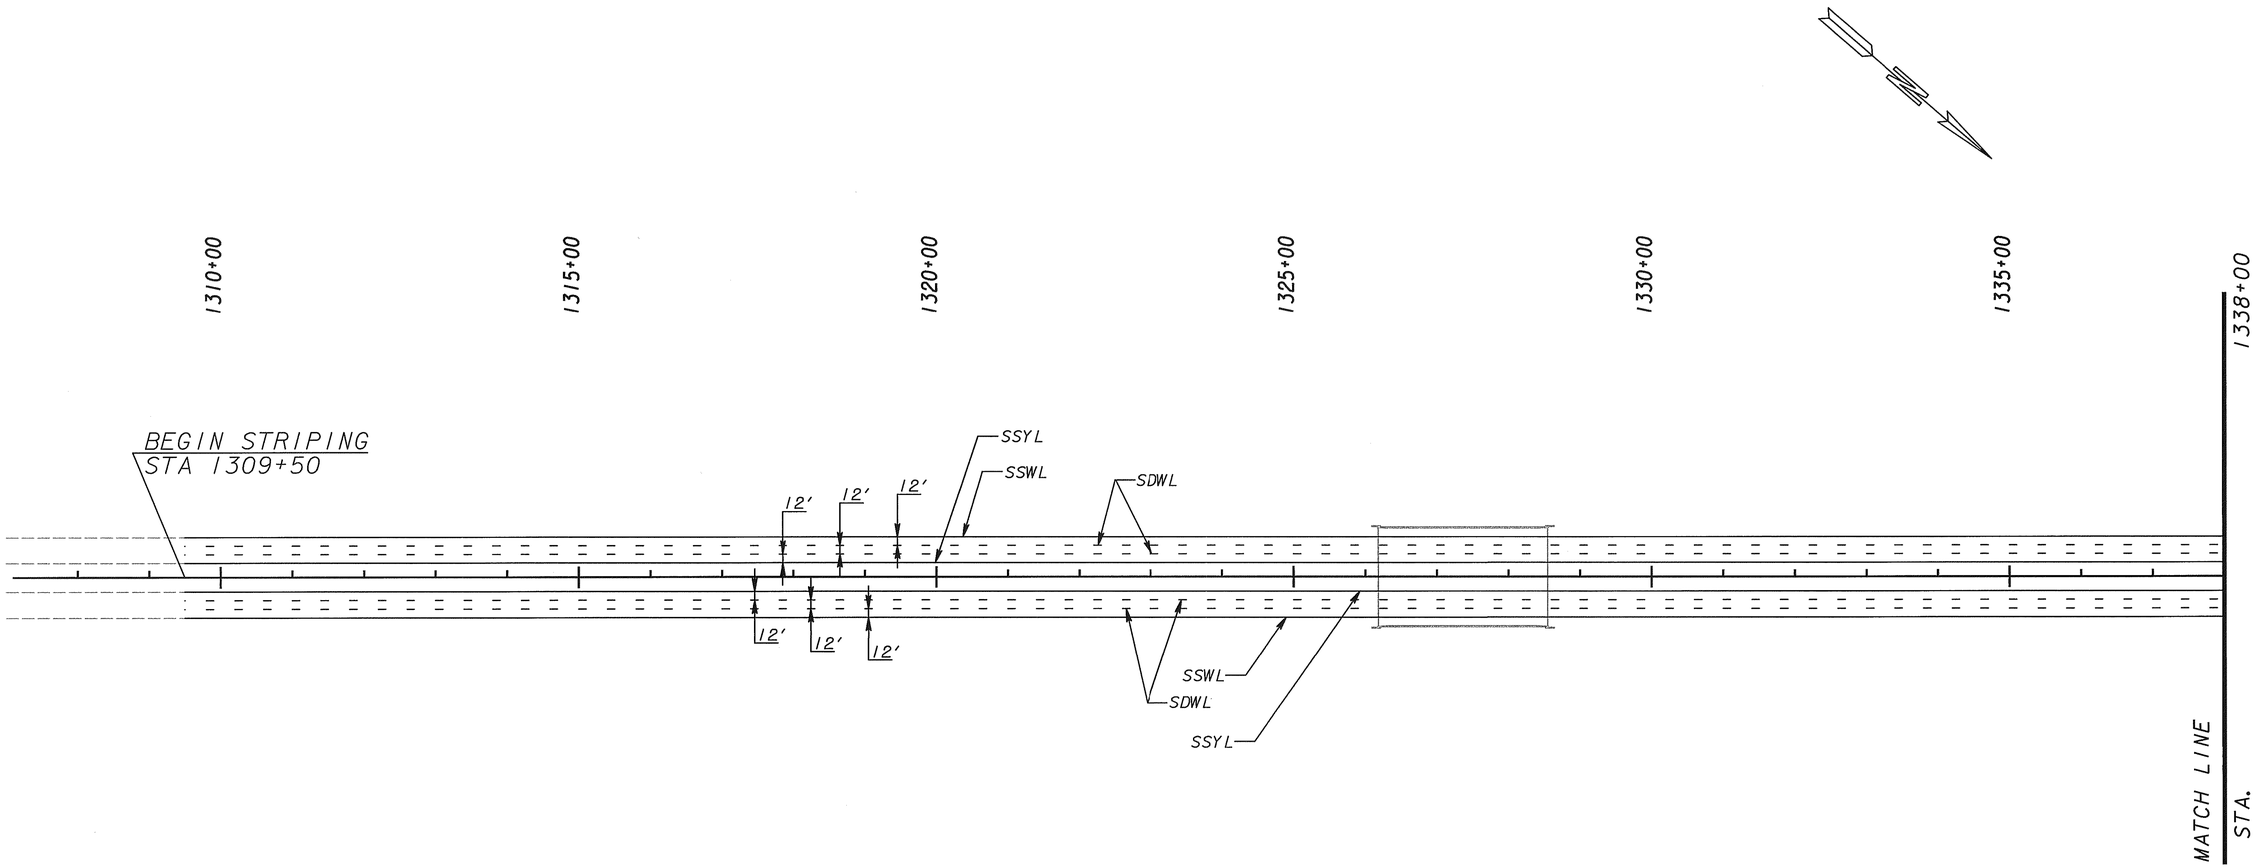

PAVEMENT MARKING LEGEND

SSYL - 5" SINGLE SOLID YELLOW LINE
SSWL - 5" SINGLE SOLID WHITE LINE
SDWL - 5" SINGLE DASHED WHITE LINE

NOTE:

TEMPORARY STRIPING SHALL BE USED DURING CONSTRUCTION. THERMOPLASTIC STRIPING SHALL BE DONE AFTER ALL DECK OVERLAY WORK IS COMPLETED. THE COST OF TEMPORARY STRIPING SHALL BE INCLUDED IN THE COST FOR TRAFFIC CONTROL.

SCALE IN FEET
0 100 200 400

PROPERTY AND EXISTING R/W LINE
REQUIRED R/W LINE
CONSTRUCTION LIMITS
EASEMENT FOR CONSTR & MAINTENANCE OF SLOPES
EASEMENT FOR CONSTR OF SLOPES
EASEMENT FOR CONSTR OF DRIVES

BEGIN LIMIT OF ACCESS.....BLA
END LIMIT OF ACCESS.....ELA
LIMIT OF ACCESS
R/W AND LIMIT OF ACCESS

J.B. TRIMBLE, INC.
6445 Powers Ferry Road,
Suite 100
Atlanta, GA 30339

DATE	REVISIONS	DATE	REVISIONS
03/13/01	REVISED LIMITS OF STRIPING		

GEORGIA
DEPARTMENT OF TRANSPORTATION
SIGNING AND MARKING
PROJECT: NHS-M000-00(416)
COUNTY: MONROE
DRAWING 1 OF 2

DGN$SPECIFICATION$$$$$$$$$$$$$$$$$$$$$$
SHOWDATETIME$$$$$$

K:\TRA\GDOTMAINT*4\CT*8\DGN\RDY\LTRS01.DGN 3-13-01 GKS

CPDOT

2/19/2008 1:25:04 PM \\GDOT-DSN1\GOPLOT\QCF\Road Design Tiff-18x12 to Tiff-36x24.qcf wnguyen C:\Documents and Settings\wnguyen\Desktop\M000416\Construction\Plan Sheet\M000(416) 0026.tif GO-RD-Plans-Review