| STATE | PROJECT NUMBER | SHEET NO. | TOTAL SHEETS |
|---|---|---|---|
| GA. | NHS-M000-00(416) | 41 | 43 |

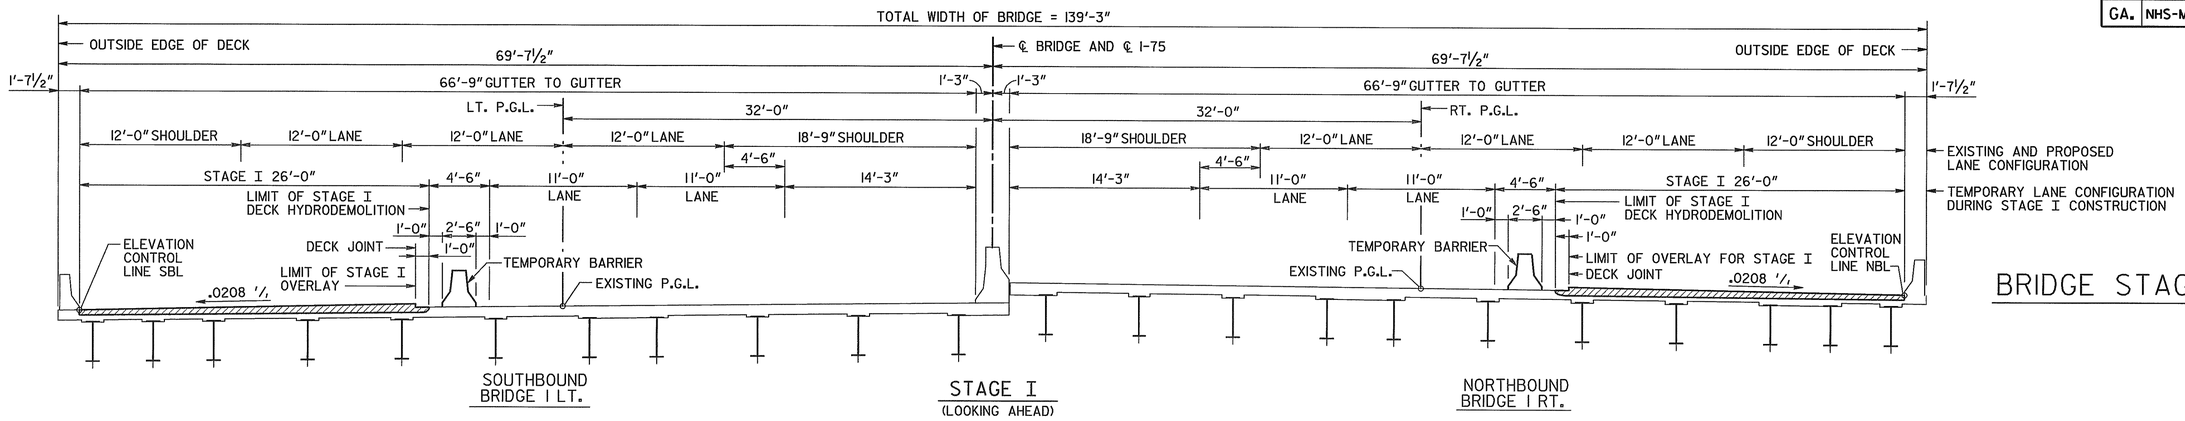


BRIDGE STAGE I

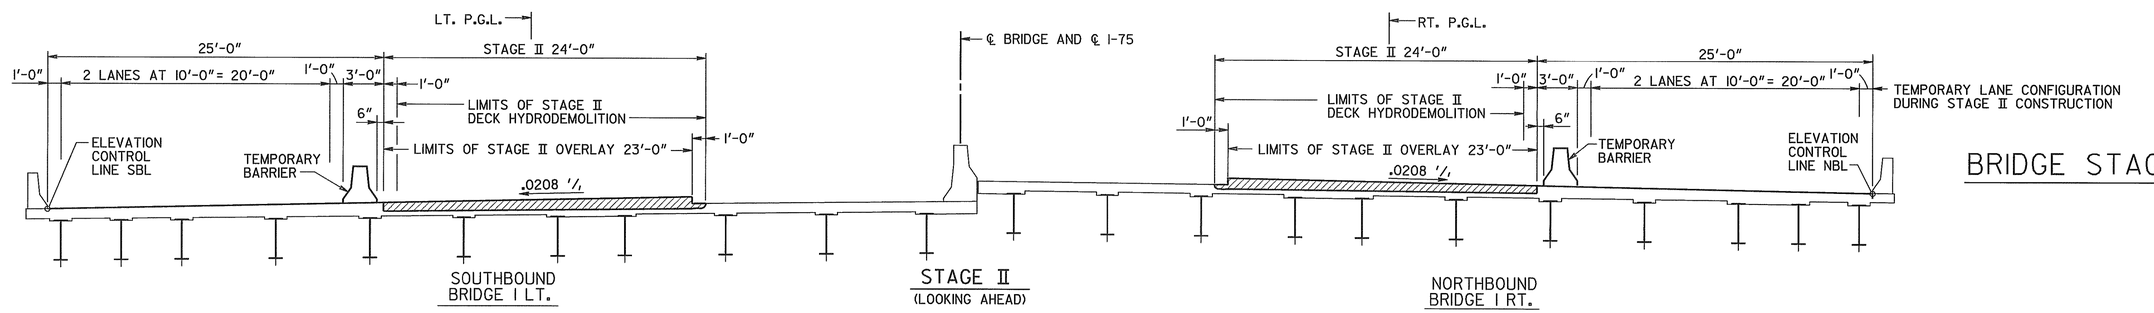


BRIDGE STAGE II

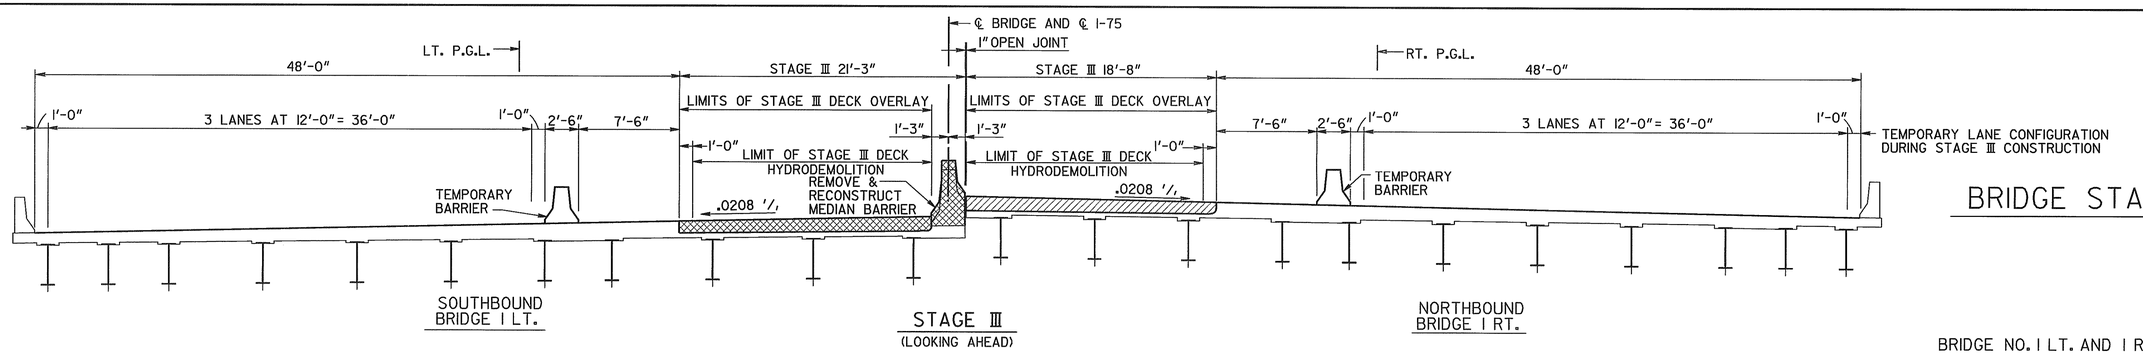


BRIDGE STAGE III

BRIDGE NO. 1 LT. AND 1 RT.

NOTE :
BRIDGE STAGES SHALL BE COORDINATED WITH ROADWAY STAGING.


JBT
J.B. Trimble, Inc.
6445 Powers Ferry Road
Atlanta GA 30339-2933
(770) 952-1022


GEORGIA
DEPARTMENT OF TRANSPORTATION
OPERATIONS DIVISION-OFFICE OF MAINTENANCE

GEORGIA REGISTERED No. 16685 PROFESSIONAL ENGINEER SAMUEL L. POWELL JR.
03-21-01

| BY | REVISIONS | DATE |
|---|---|---|
| SLP | REVISED STAGING | 02-28-01 |

STAGING PLAN
I-75 OVER LITTLE TOWALIGA RIVER
MONROE COUNTY NHS-M000-00(416)

SCALE: AS SHOWN JUNE 2000

BRIDGE SHEET 2 OF 4

DESIGNED SLP | CHECKED GLE | REVIEWED BKS
DRAWN ITD | DESIGN GROUP MAINTENANCE | APPROVED EHG

C:\DGN\ 2019\BOL IDS.DGN 3-01-01 ITD

2/19/2008 1:23:35 PM \\GDOT-DSN1\GOPLOT\QCF\Road Design Tiff-18x12 to Tiff-36x24.qcf wnguyen C:\Documents and Settings\wnguyen\Desktop\M000416\Construction\Plan Sheet\M000(416) 0059.tif GO-RD-Plans-Review