STATE	PROJECT NUMBER	SHEET NO.	TOTAL SHEETS
GA.	NHS-M000-00(416)	42	43

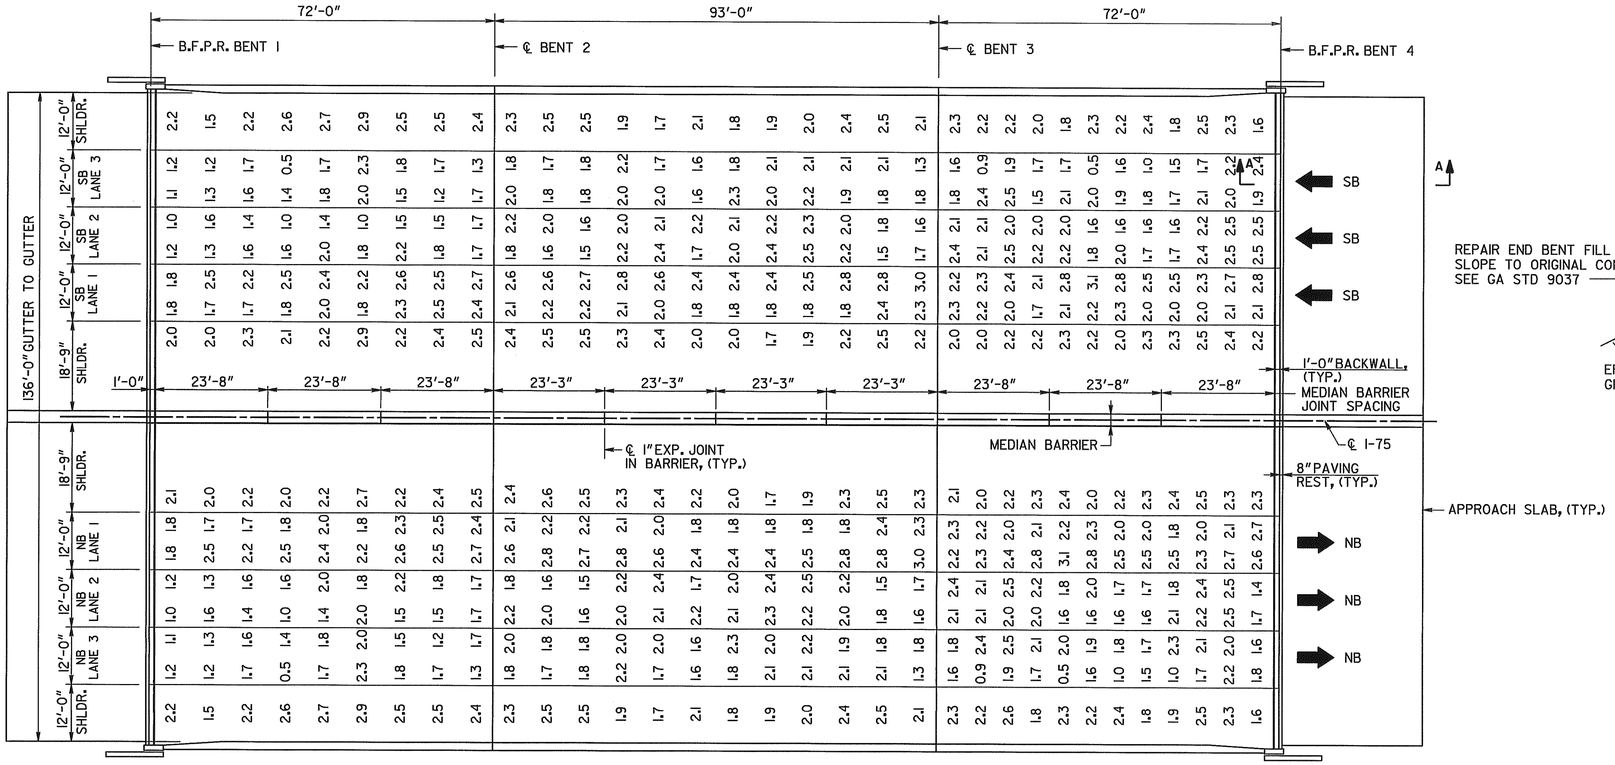

DECK PLAN

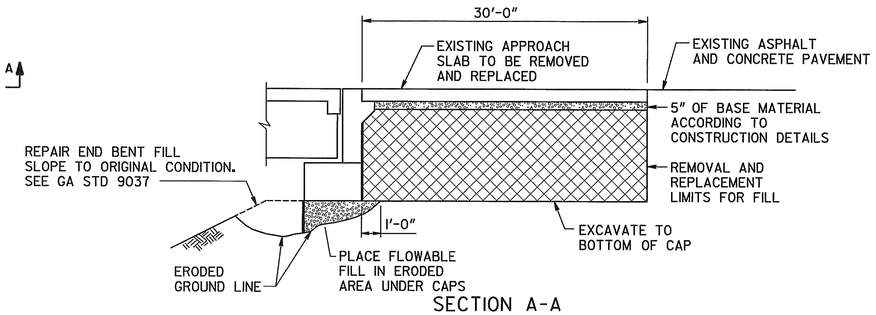

SECTION A-A

DECK REINFORCEMENT SCHEDULE		
MARK	SIZE	LENGTH
400A	4	37'-0"
400B	4	48'-0"
400C	4	37'-0"
420	4	25'-0"
430	4	20'-6"
431	4	18'-6"

NOTES

1. DECK STEEL CLEARANCES ARE BASED ON COVER METER READINGS TAKEN BY THE GA. D.O.T. AND ARE GIVEN FOR INFORMATION ONLY. CONTRACTOR SHALL PERFORM THE WORK BASED ON ACTUAL EXISTING STEEL CLEARANCES.
2. EXISTING CLEARANCES SHOWN ARE IN INCHES AND ARE AT THE APPROXIMATE LOCATION OF THE COVER METER READINGS.
3. COST OF DECK REINFORCING TO BE INCLUDED IN PRICE BID FOR ITEM 519-0401, CONCRETE OVERLAY, VARIABLE THICKNESS, FAST TRACK.

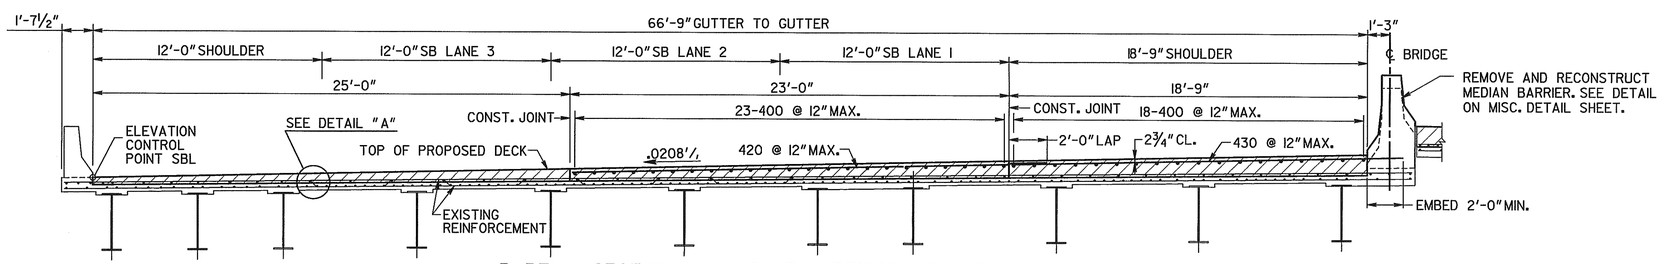

PARTIAL SECTION THRU SLAB - BRIDGE NO. 1 LT.
(LOOKING AHEAD)

LAP 400 BARS 2'-0" MIN. AT MIDSPAN.

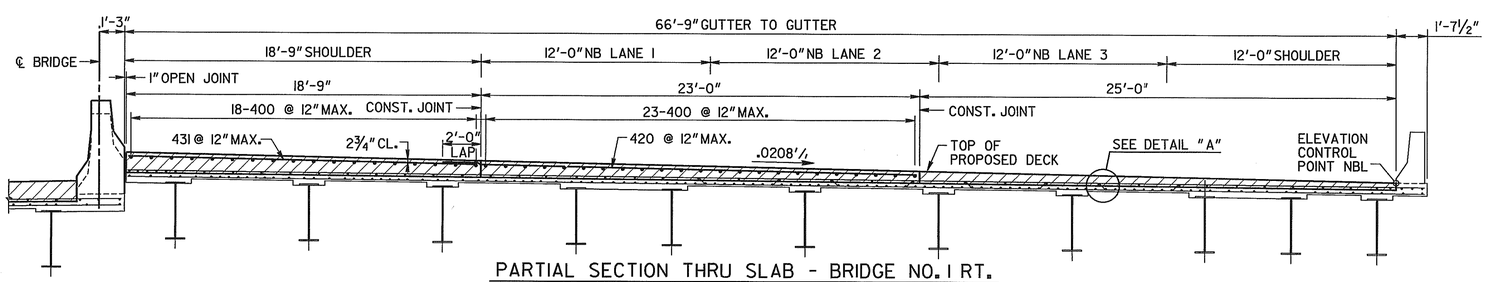

PARTIAL SECTION THRU SLAB - BRIDGE NO. 1 RT.
(LOOKING AHEAD)

BRIDGE NO. 1 LT. AND 1 RT.

J.B. Trimble, Inc.
6445 Powers Ferry Road
Atlanta GA 30339-2933
(770) 952-1022

GEORGIA
DEPARTMENT OF TRANSPORTATION
OPERATIONS DIVISION-OFFICE OF MAINTENANCE

BY	REVISIONS	DATE
SLP	REVISED STAGING	02-28-01

GEORGIA REGISTERED No. 16685 PROFESSIONAL ENGINEER SAMUEL L. POWELL JR.
03-21-01

BRIDGE REPAIRS (DECK OVERLAY)
I-75 OVER LITTLE TOWALIGA RIVER
MONROE COUNTY NHS-M000-00(416)

SCALE: AS SHOWN JUNE 2000

BRIDGE SHEET 3 OF 4

DESIGNED SLP CHECKED GLE REVIEWED BKS
DRAWN ITD DESIGN GROUP MAINTENANCE APPROVED EHG

C:\DGN\ 2019\BOL IDK.DGN 2-28-01 ITD

2/19/2008 1:23:29 PM \\GDOT-DSN1\GOPLOT\GCF\Road Design Tiff=18x12 to Tiff=36x24.gcf wnguyen C:\Documents and Settings\wnguyen\Desktop\M000416\Construction\Plan Sheet\M000(416) 006l.tif GO-RD-Plans-Review