| STATE | PROJECT NUMBER | SHEET NO. | TOTAL SHEETS |
|---|---|---|---|
| GA. | NHS-M000-00(436) | 3 | 50 |

# DETAIL OF PROPOSED RESURFACING

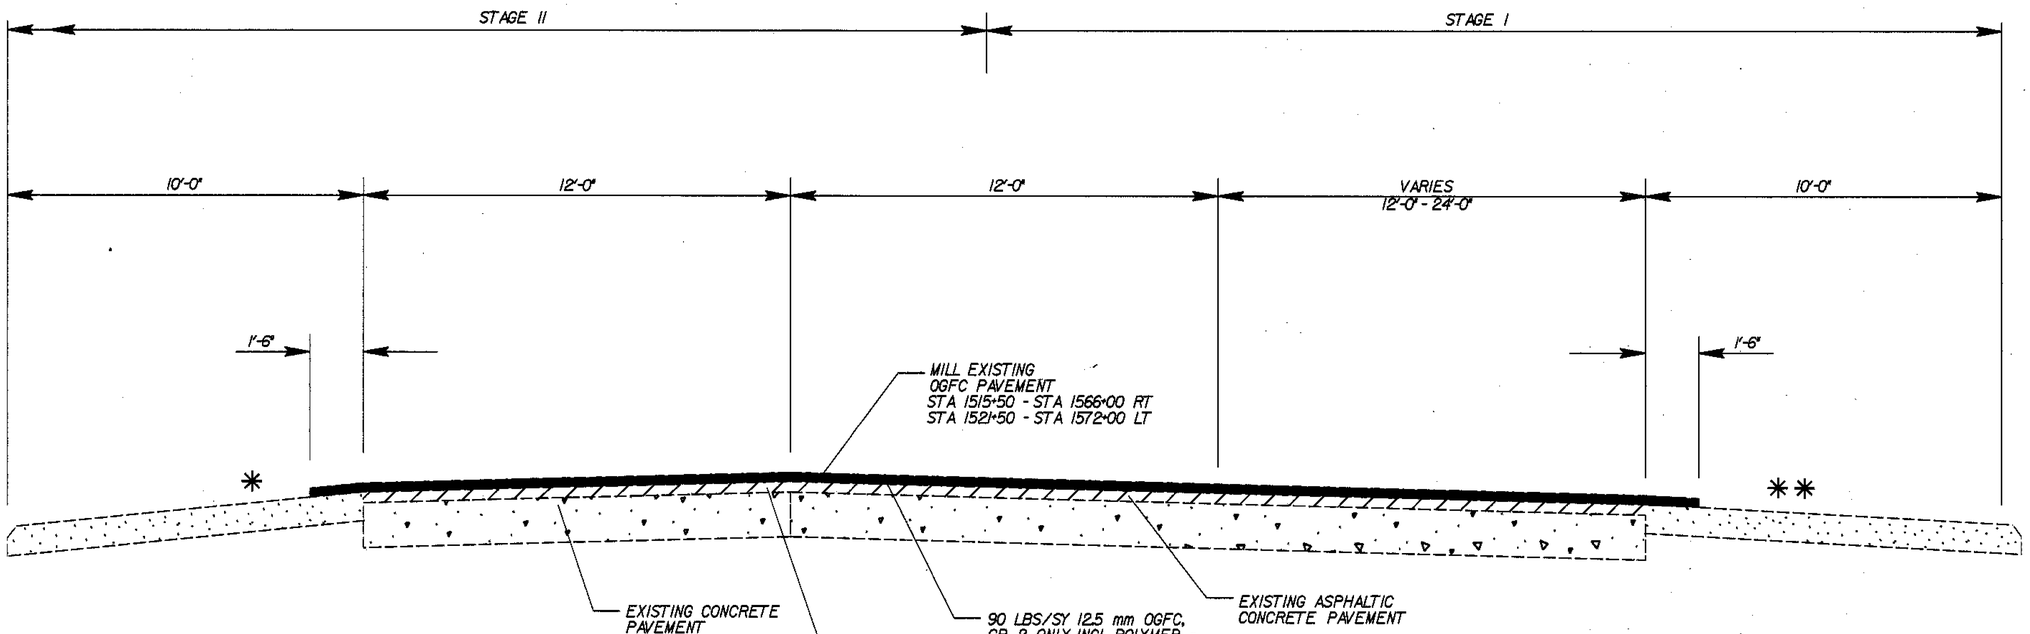


NOTE:
PAVING DETAIL APPLICABLE
TO BOTH LEFT & RIGHT
SIDES OF ROADWAY

## STAGE I

MILL EXISTING OGFC PAVEMENT
AVG DEPTH APPOX. 0.75 INCHES
STA 1515+50 - STA 1566+00 RT
STA 1521+50 - STA 1572+00 LT

OVERLAY MAINLINE WITH 165 LBS/SY
12.5 mm SUPERPAVE, INCL BITUM
& H LIME

* LEVEL EXISTING INSIDE SHOULDER
WITH 12.5 mm SUPERPAVE, INCL BITUM
& H LIME
(MAX .04 FT/FT
BREAKOVER)
STA 1515+50 - STA 1566+00 RT
STA 1521+50 - STA 1572+00 LT

ASPHALT: DESIGN LEVEL D

## STAGE II

OVERLAY MAINLINE WITH 165 LBS/SY
12.5 mm SUPERPAVE, INCL BITUM
& H LIME

** LEVEL EXISTING OUTSIDE SHOULDER
WITH 12.5 mm SUPERPAVE, INCL BITUM
& H LIME
(MAX .04 FT/FT
BREAKOVER)
STA 1515+50 - STA 1566+00 RT
STA 1521+50 - STA 1572+00 LT

## FINISHING STAGE

MILL TOP LIFT OF EXISTING SMA AND
LEVELING PLACED FOR STAGING ALONG
MAINLINE, AVG DEPTH APPROX 4½ INCHES

MILL INSIDE SHOULDERS
(AVG DEPTH APPROX 3 INCHES)

MILL OUTSIDE SHOULDERS
(AVG DEPTH APPROX 4½ INCHES)

INLAY MAINLINE WITH 12.5 mm SMA

OVERLAY SHOULDRS WITH 165 LB/SY
12.5 mm SUPERPAVE

OVERLAY MAINLINE PAVEMENT, LAPPING
ONTO SHOULDER, WITH 12.5 mm OGFC
PAVEMENT.

CONSTRUCT INDENTATION RUMBLE
STRIPS - GROUND IN PLACE