STATE	PROJECT NUMBER	SHEET NO.	TOTAL SHEETS
GA.	NHS-M000-00(436)	9	50

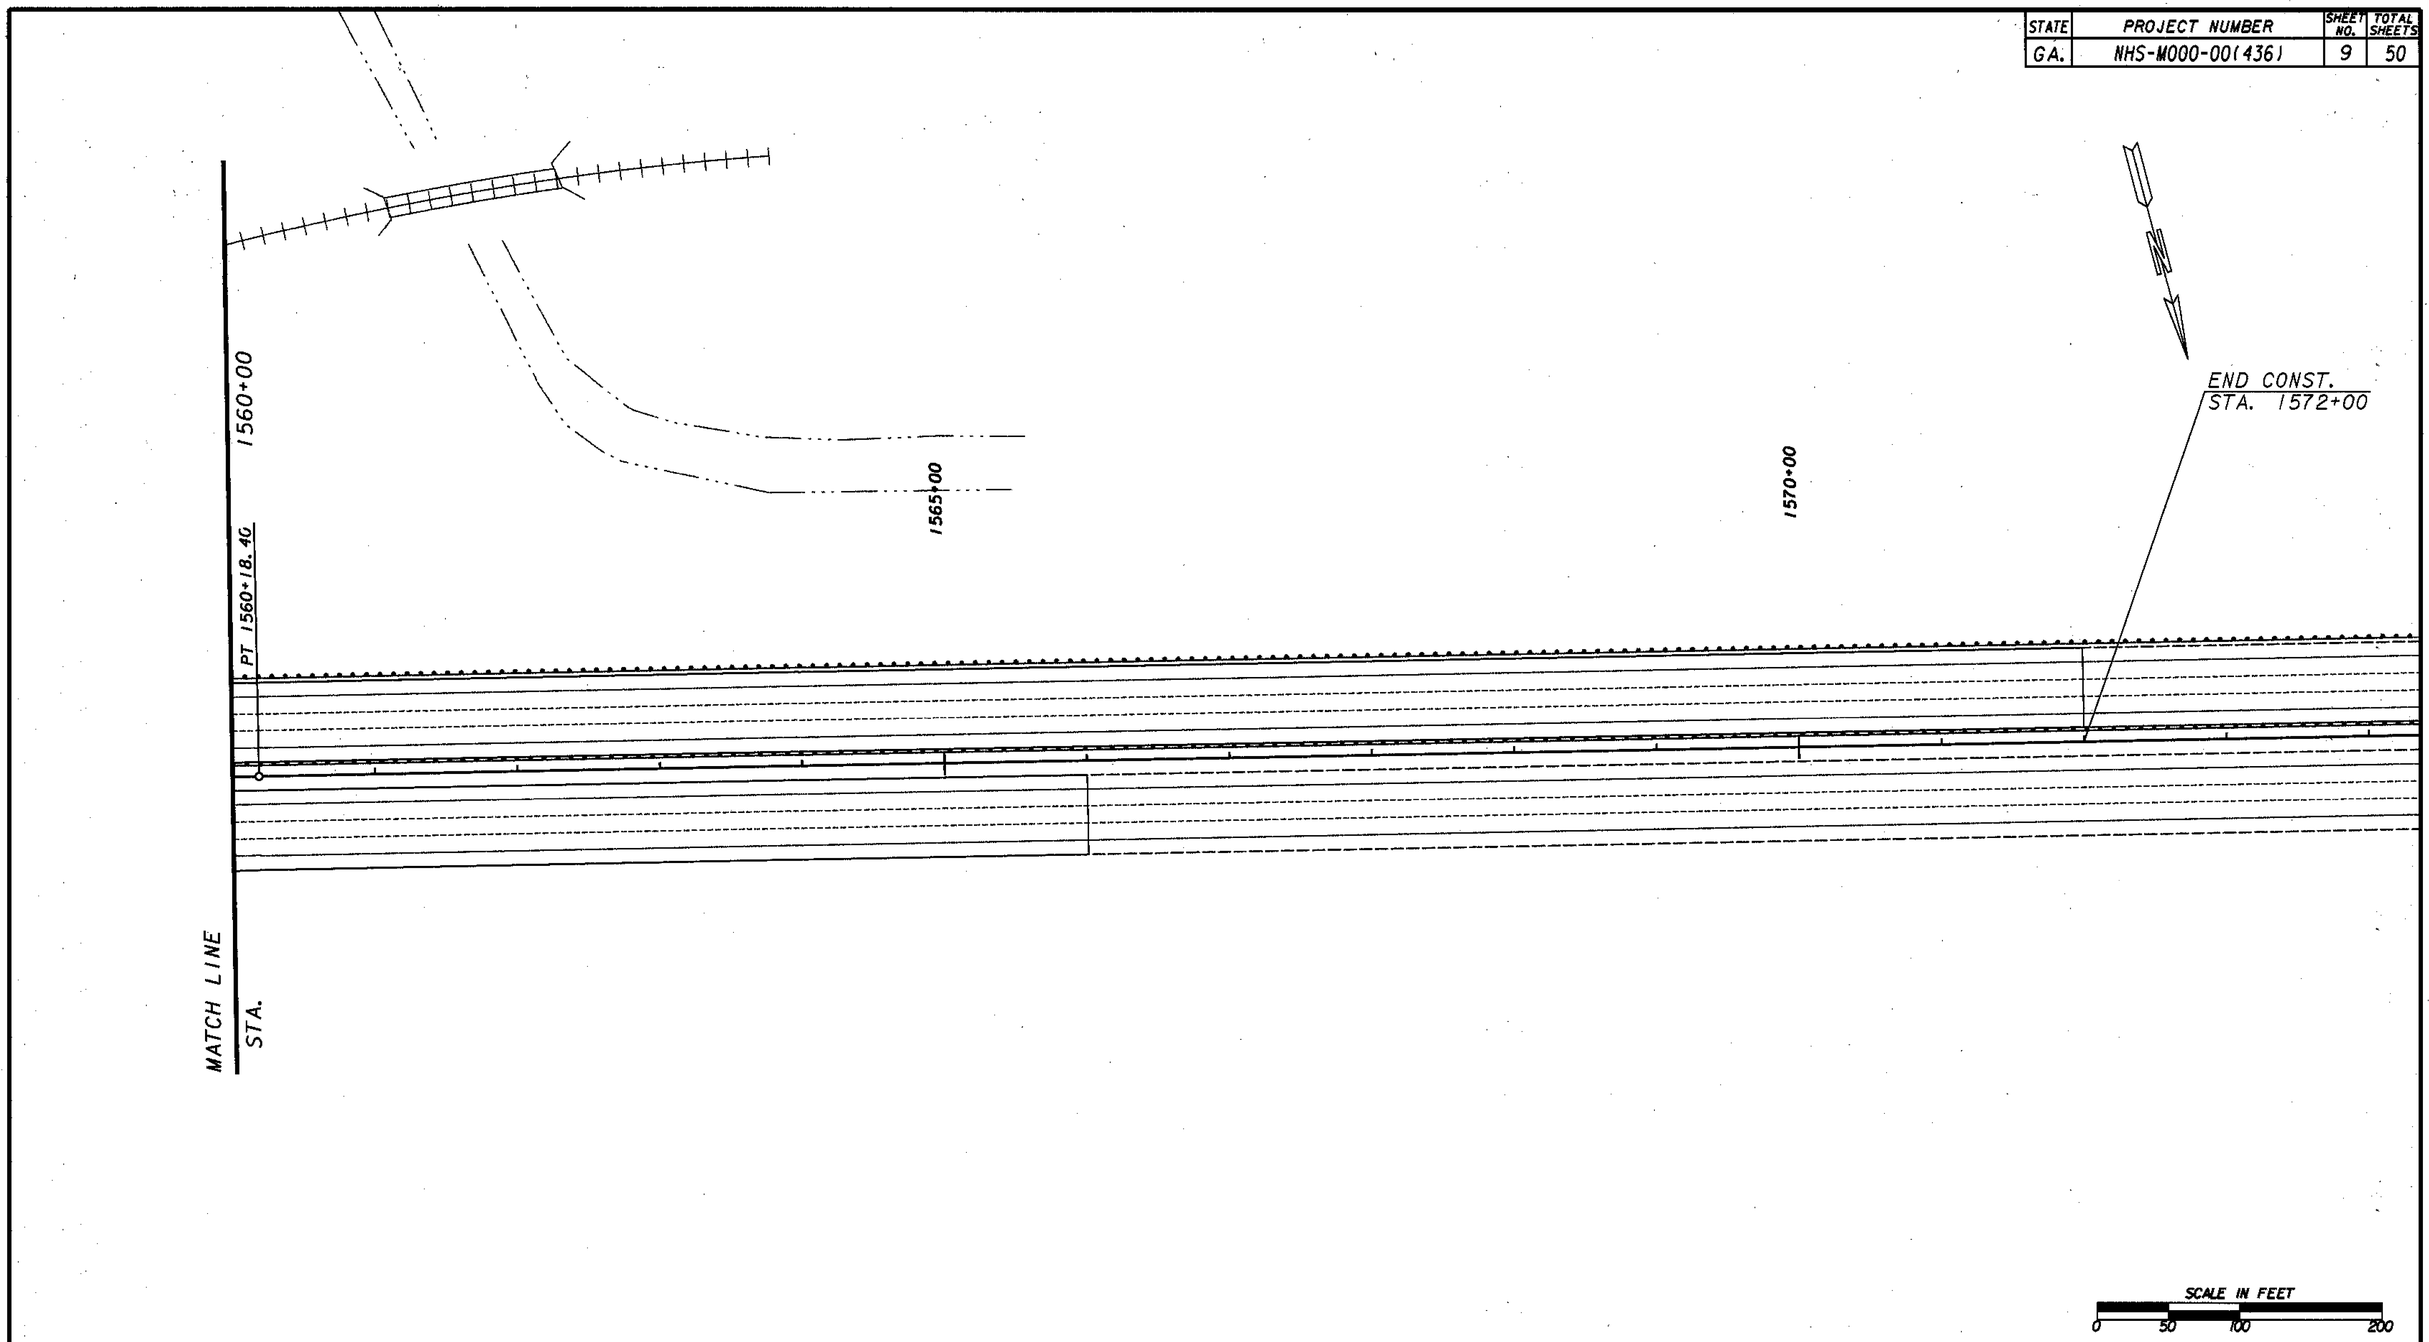

PROPERTY AND EXISTING R/W LINE	BEGIN LIMIT OF ACCESS.....BLA
REQUIRED R/W LINE	END LIMIT OF ACCESS.....ELA
CONSTRUCTION LIMITS	LIMIT OF ACCESS
EASEMENT FOR CONSTR & MAINTENANCE OF SLOPES	R/W AND LIMIT OF ACCESS
EASEMENT FOR CONSTR OF SLOPES	
EASEMENT FOR CONSTR OF DRIVES	

J.B. TRIMBLE, INC.
6445 Powers Ferry Road,
Suite 100
Atlanta, GA 30339

DATE	REVISIONS	DATE	REVISIONS

GEORGIA
DEPARTMENT OF TRANSPORTATION
CONSTRUCTION PLAN
PROJECT: IM-M000-00(436)
COUNTY: WHITFIELD
DRAWING 4 OF 4

DGN$SPECIFICATION$$$$$$$$$$$$$$$$$$$$$$
SHOWDATETIME$$$$$$

K:\TRA\GDOTMAINT*4\CT*3\DGN\RDY\GDOTCT3C04.DGN 10-4-01 GKS

CPDOT

2/19/2008 1:45:42 PM \\GDOT-DSN1\GDOPLOT\OCE\Road Design-Tiff-18x12 to Tiff-36x24 gof wnguyen C:\Documents and Settings\wnguyen\Desktop\M000436\Construction\Plan Sheet\M000436_0009_TIF_GO-RD-Plans-Review