STATE	PROJECT NUMBER	SHEET NO.	TOTAL SHEETS
GA.	NHS-M000-00 (436)	45	50

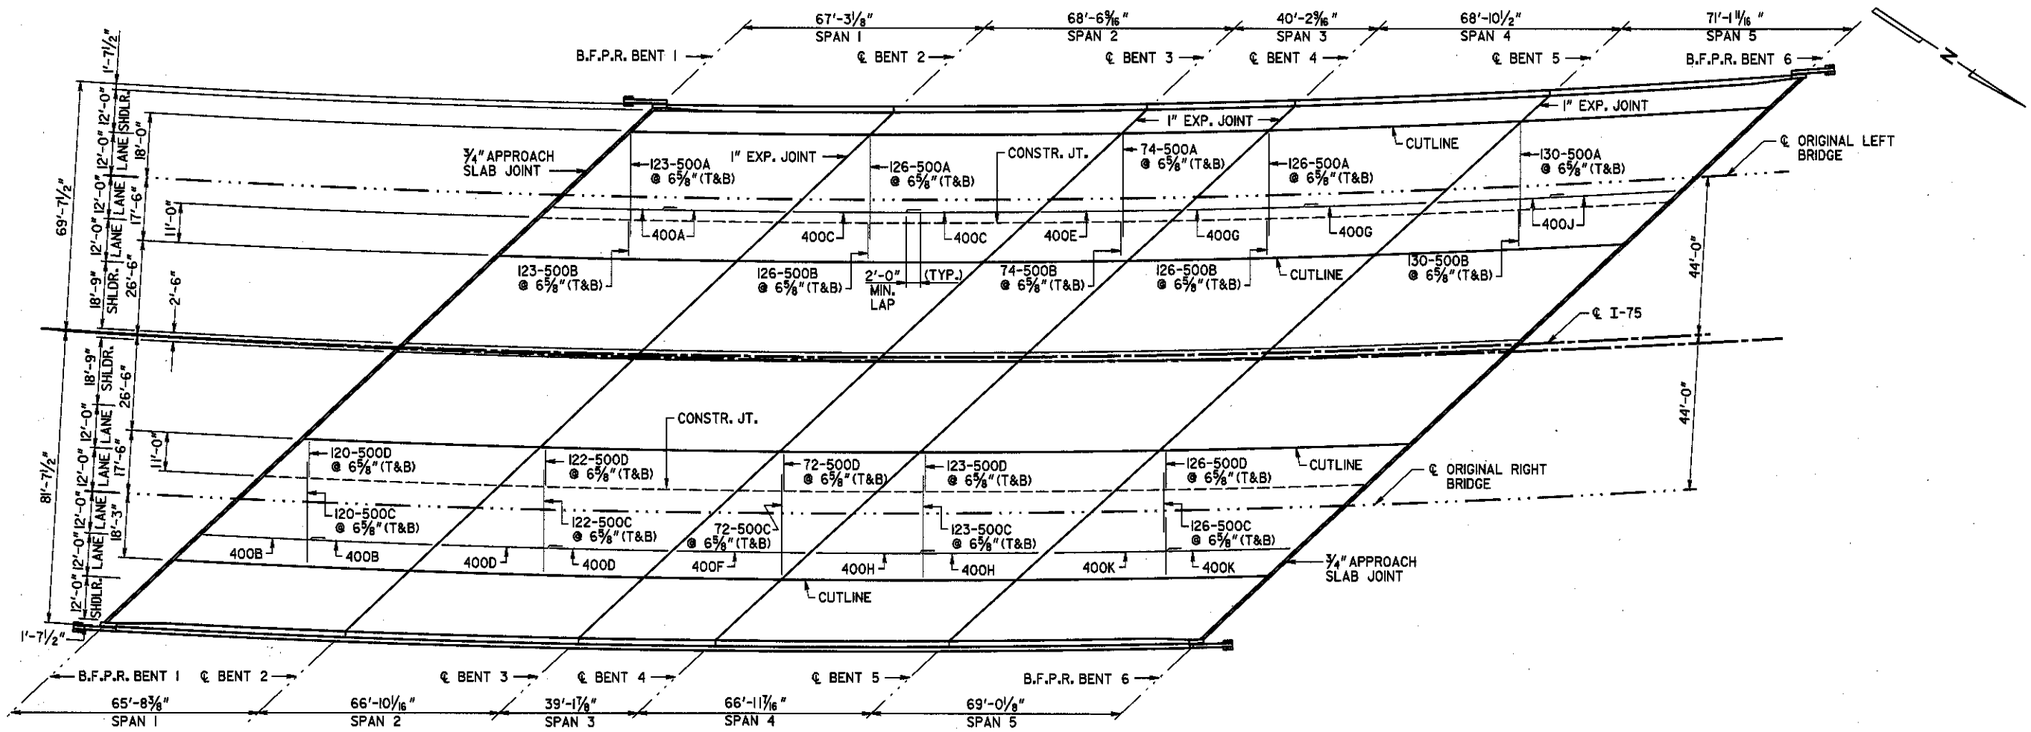

PLAN

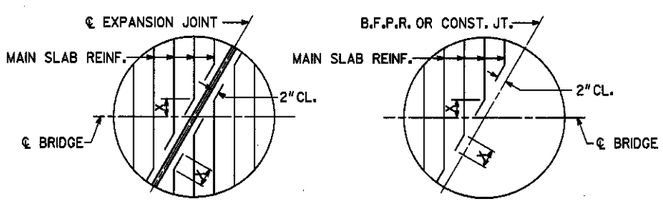

AT EXPANSION JOINT

AT B.F.P.R. OR CONST. JOINT

BARS ARE DETAILED IN BAR DETAILS AS EQUIVALENT FULL LENGTH BARS.

BAR BENDING DETAILS AT SKEWED JOINTS

* SEAL AS PER SPECIAL PROVISION SECTION 449. SEAL SHALL BE 2" (H) BY (W) WIDE PRIOR TO INSTALLATION:

EXP. JT.	W
3/4"	1"
1"	1 1/4"

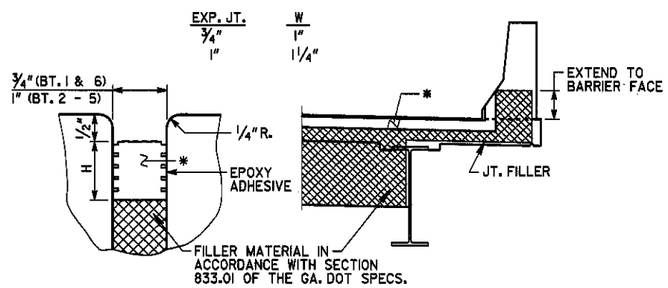

LONGITUDINAL SECTION

TRANSVERSE SECTION

EXPANSION JOINT DETAILS

BRIDGE NO. 3 LT. & RT.

JBT
J.B. Trimble, Inc.
6445 Powers Ferry Road
Atlanta GA 30339-2933
(770) 952-1022

GEORGIA
DEPARTMENT OF TRANSPORTATION
OPERATIONS DIVISION-OFFICE OF MAINTENANCE

DISTRICT 6 BRIDGE REPAIRS (DECK REHABILITATION)
I-75 OVER CSXT
AND WILLOWDALE RD.

WHITFIELD COUNTY NHS-M000-00 (436)

GEORGIA REGISTERED No. 16685 PROFESSIONAL ENGINEER G. L. POWELL
10-09-01

BRIDGE SHEET 4 OF 7

BY	REVISIONS	DATE

SCALE: AS SHOWN AUGUST 2001

DESIGNED PJC CHECKED GLE REVIEWED EHG
DRAWN ITD DESIGN GROUP MAINTENANCE APPROVED STH

C:\DGN\2019\CT3\BOL3-3DK.DGN 5-18-01 ITD