| STATE | PROJECT NUMBER | SHEET NO. | TOTAL SHEETS |
|---|---|---|---|
| GA. | NHS-M000-00(437) | 3 | 52 |

# DETAIL OF PROPOSED RESURFACING

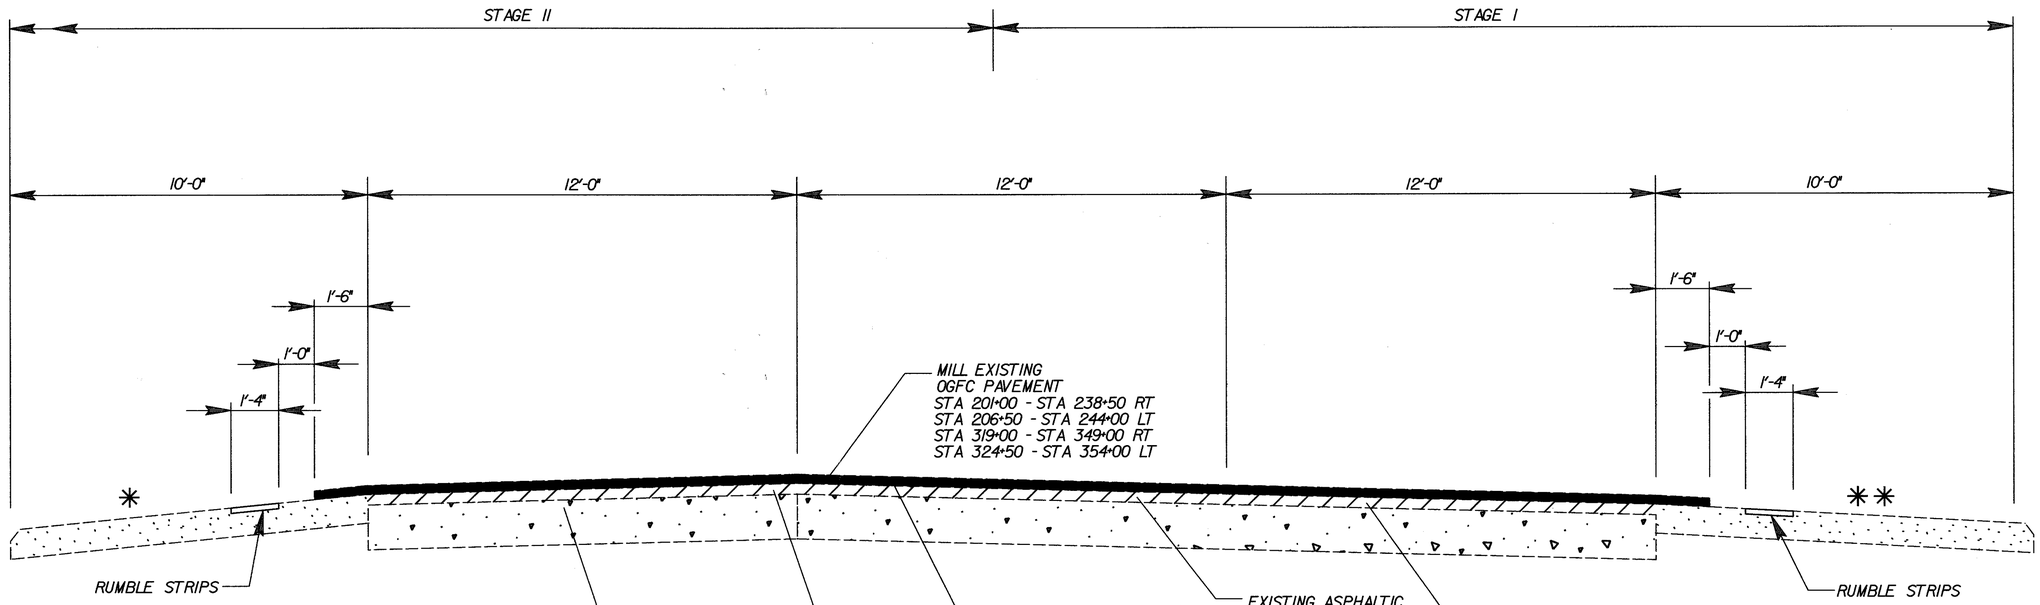

NOTE:
PAVING DETAIL APPLICABLE TO BOTH LEFT & RIGHT SIDES OF ROADWAY

## WIDEN INSIDE SHOULDER

STA 325+00 - STA 333+67 RT
STA 331+00 - STA 333+67 LT
STA 338+70 - STA 342+00 RT
STA 338+70 - STA 348+50 LT

## STAGE I

MILL EXISTING
OGFC PAVEMENT
STA 201+00 - STA 238+50 RT
STA 206+50 - STA 244+00 LT
STA 319+00 - STA 349+00 RT
STA 324+50 - STA 354+00 LT
OVERLAY MAINLINE WITH 165 LBS/SY 12.5 mm SUPERPAVE, INCL BITUM & H LIME

* LEVEL EXISTING INSIDE SHOULDER WITH 12.5 mm SUPERPAVE, INCL BITUM & H LIME (MAX .04 FT/FT BREAKOVER)

STA 201+00 - STA 238+50 RT
STA 206+50 - STA 244+00 LT
STA 319+00 - STA 349+00 RT
STA 324+50 - STA 354+00 LT

ASPHALT: DESIGN LEVEL D

## STAGE II

OVERLAY MAINLINE WITH 165 LBS/SY 12.5 mm SUPERPAVE, INCL BITUM & H LIME

** LEVEL EXISTING OUTSIDE SHOULDER WITH 12.5 mm SUPERPAVE, INCL BITUM & H LIME (MAX .04 FT/FT BREAKOVER)

STA 201+00 - STA 238+50 RT
STA 206+50 - STA 244+00 LT
STA 319+00 - STA 349+00 RT
STA 324+50 - STA 354+00 LT

## FINISHING STAGE

MILL TOP LIFT OF EXISTING SMA AND LEVELING PLACED FOR STAGING ALONG MAINLINE, AVG DEPTH APPROX 4 1/2 INCHES

MILL INSIDE SHOULDERS (AVG DEPTH APPROX 3 INCHES)

MILL OUTSIDE SHOULDERS (AVG DEPTH APPROX 4 1/2 INCHES)

INLAY MAINLINE WITH 12.5 mm SMA

OVERLAY SHOULDRS WITH 165 LB/SY 12.5 mm SUPERPAVE

OVERLAY MAINLINE PAVEMENT, LAPPING ONTO SHOULDER, WITH 12.5 mm PEM PAVEMENT.

CONSTRUCT INDENTATION RUMBLE STRIPS - GROUND IN PLACE