STATE	PROJECT NUMBER	SHEET NO.	TOTAL SHEETS
GA.	NHS-M000-00(437)	21	52

LEGEND

- TEMPORARY CONCRETE BARRIER
- TEMPORARY IMPACT ATTENUATOR
- STAGE II WORK AREA

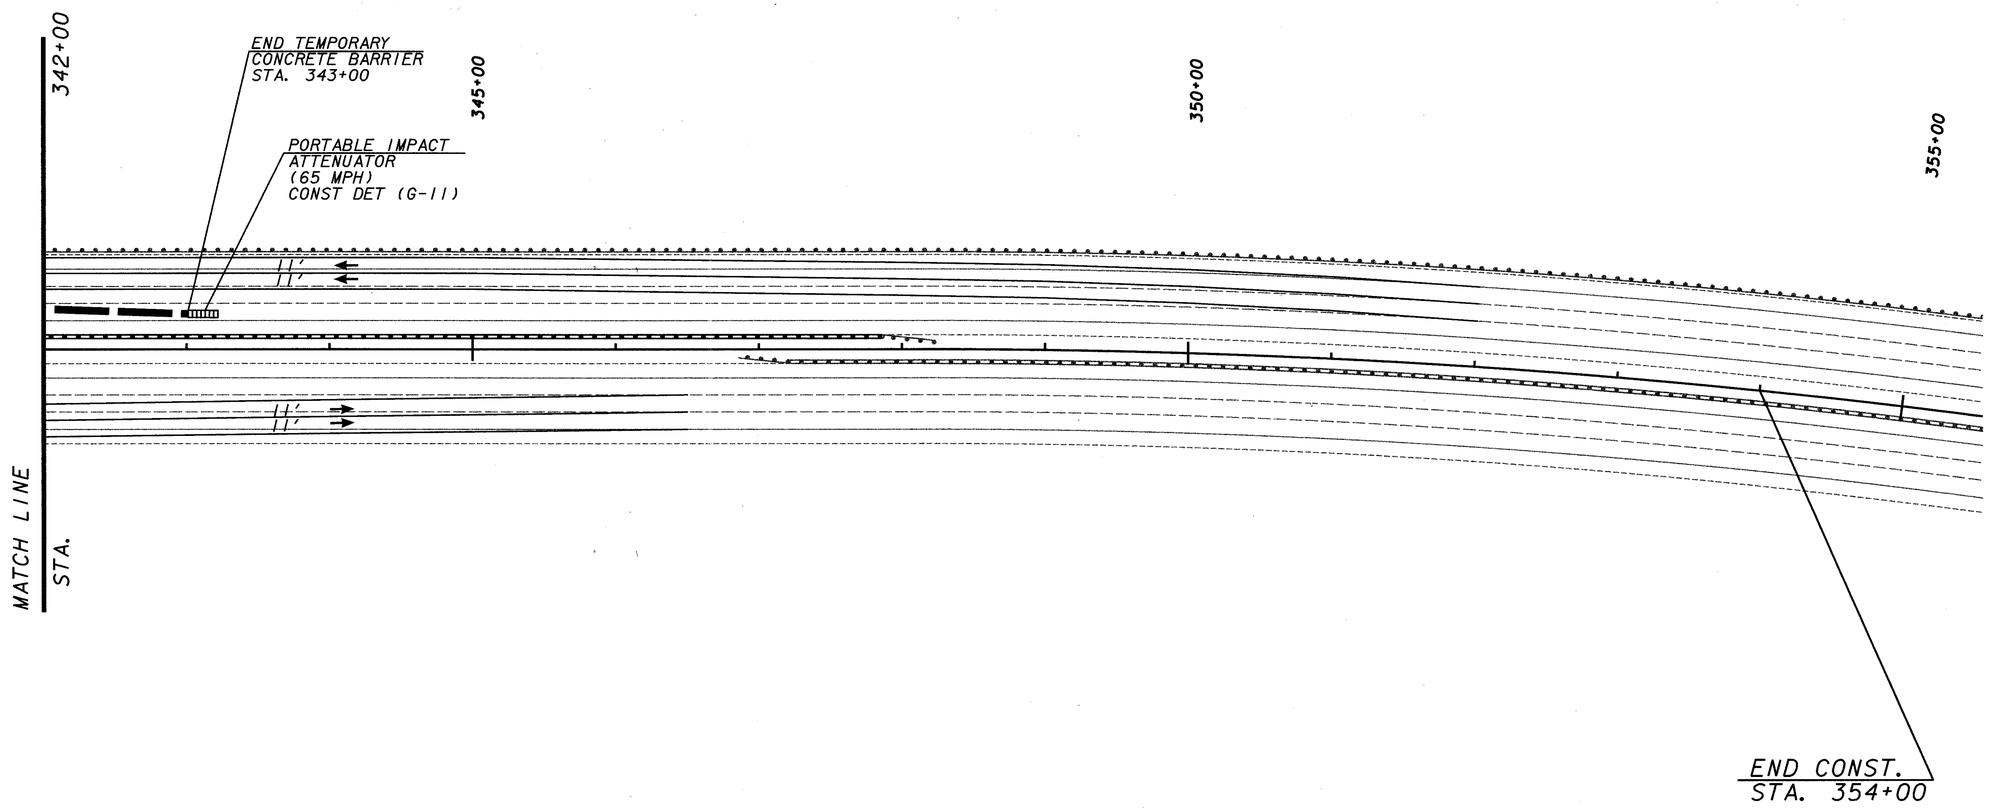

STAGE 2

SCALE IN FEET

0 50 100 200

PROPERTY AND EXISTING R/W LINE	
REQUIRED R/W LINE	
CONSTRUCTION LIMITS	C F
EASEMENT FOR CONSTR & MAINTENANCE OF SLOPES	
EASEMENT FOR CONSTR OF SLOPES	
EASEMENT FOR CONSTR OF DRIVES	

BEGIN LIMIT OF ACCESS	BLA
END LIMIT OF ACCESS	ELA
LIMIT OF ACCESS	
R/W AND LIMIT OF ACCESS	

J.B. TRIMBLE, INC.
6445 Powers Ferry Road,
Suite 100
Atlanta, GA 30339

DATE	REVISIONS	DATE	REVISIONS

GEORGIA
DEPARTMENT OF TRANSPORTATION
MAINTENANCE OF TRAFFIC

PROJECT: NHS-M000-00(437)
COUNTY: CATOOSA

DRAWING 10 OF 10

DGN$SPECIFICATION$$$$$$$$$$$$$$$$$$$$$$
SHOWDATETIME$$$$$$

K:\TRA\GDOTMAINT*4\CT*4\DGN\RDY\CT4MOT5.DGN 9-21-01 GKS

CPDOT