| STATE | PROJECT NUMBER | SHEET NO. | TOTAL SHEETS |
|---|---|---|---|
| GA. | NHS-M000-00(437) | 25 | 52 |

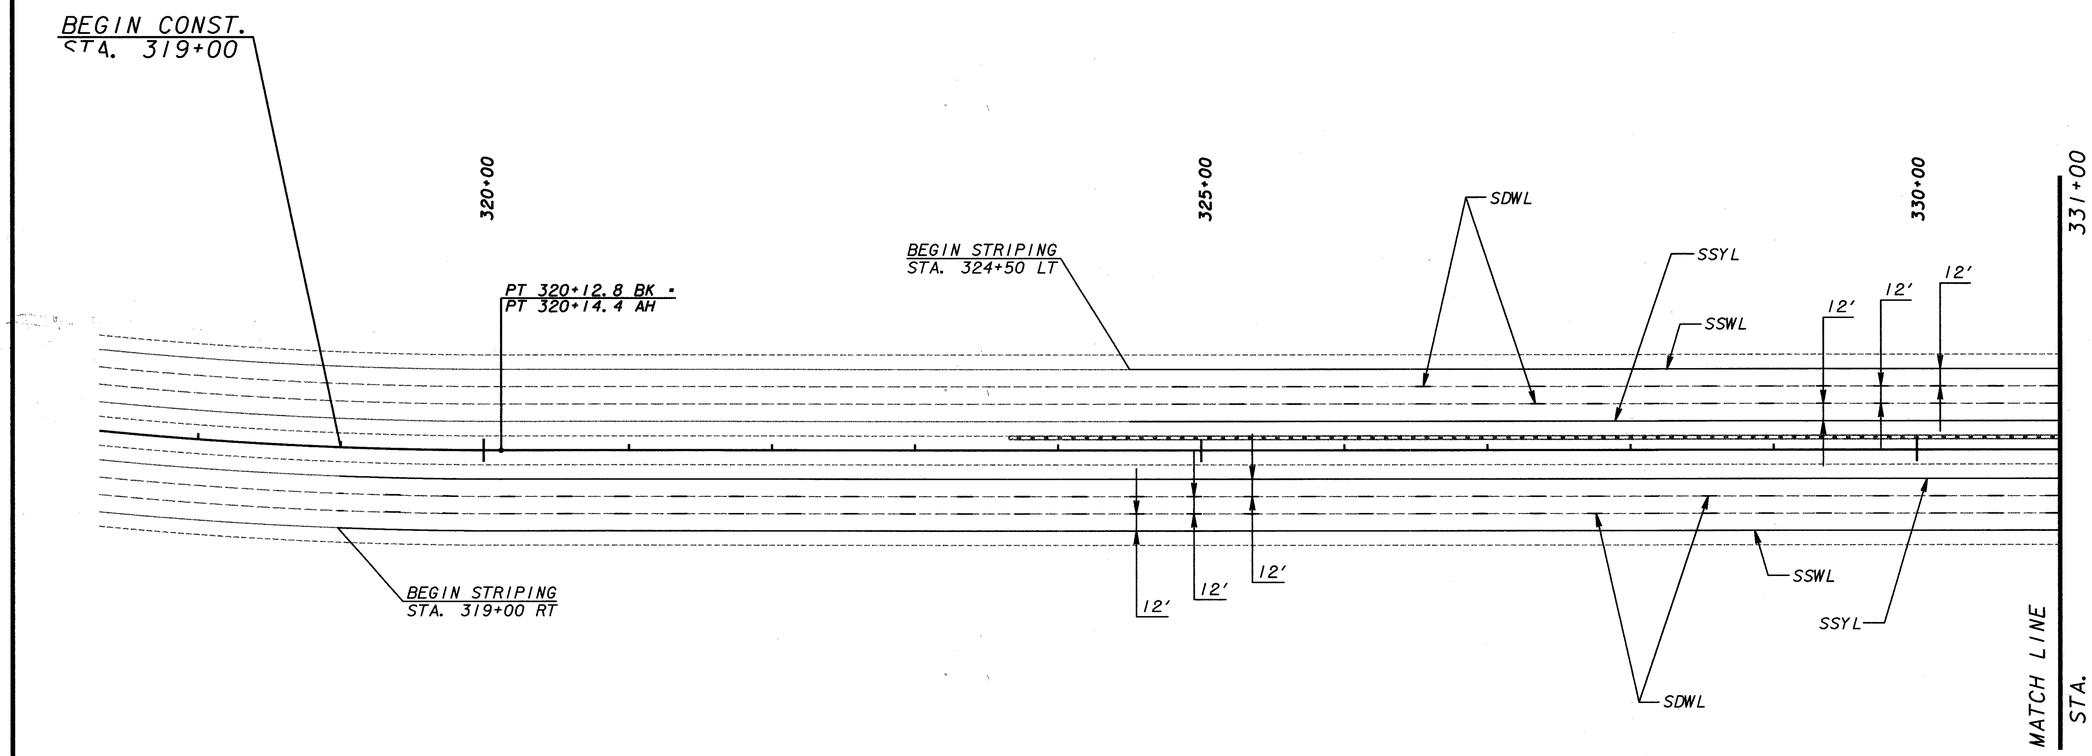


SCALE IN FEET
0 50 100 200

| | |
|---|---|
| PROPERTY AND EXISTING R/W LINE | BEGIN LIMIT OF ACCESS.....BLA |
| REQUIRED R/W LINE | END LIMIT OF ACCESS.....ELA |
| CONSTRUCTION LIMITS | LIMIT OF ACCESS |
| EASEMENT FOR CONSTR & MAINTENANCE OF SLOPES | R/W AND LIMIT OF ACCESS |
| EASEMENT FOR CONSTR OF SLOPES | |
| EASEMENT FOR CONSTR OF DRIVES | |

J.B. TRIMBLE, INC.
6445 Powers Ferry Road,
Suite 100
Atlanta, GA 30339

| DATE | REVISIONS | DATE | REVISIONS |
|---|---|---|---|
| | | | |

GEORGIA
DEPARTMENT OF TRANSPORTATION
SIGNING AND MARKING
PROJECT: NHS-M000-00(437)
COUNTY: CATOOSA
DRAWING 4 OF 6

DGN$SPECIFICATION$$$$$$$$$$$$$$$$$$$$$$
SHOWDATETIME$$$$$$
K:\TRA\GDOTMAINT*4\CT*4\DGN\RDY\CT4SGN4.DGN 9-21-01 GKS

GDOT