STATE	PROJECT NUMBER	SHEET NO.	TOTAL SHEETS
GA.	NHS-M000-00 (437)	49	52

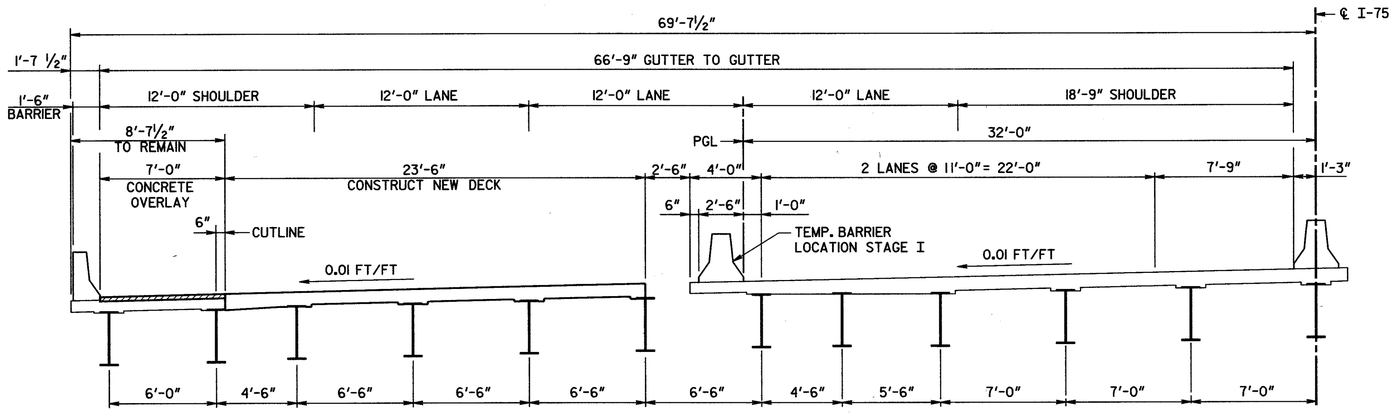

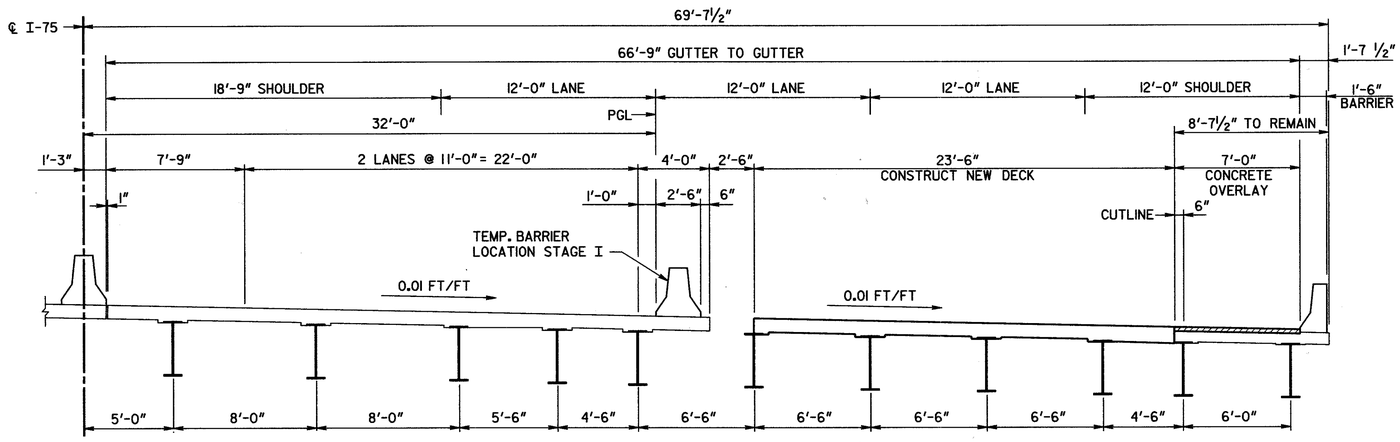

STAGE I
(LOOKING AHEAD)

CONSTRUCTION SEQUENCE

STAGE I:

1. PLACE TEMPORARY BARRIER AT LOCATION I. MAINTAIN TWO 11'-0" LANES OF TRAFFIC ON THE LEFT BRIDGE AND TWO 11'-0" LANES OF TRAFFIC ON THE RIGHT BRIDGE.
2. REMOVE EXISTING ASPHALT OVERLAY ON SECTION OF DECK TO REMAIN.
3. REMOVE PORTIONS OF EXISTING DECK SLAB AND EDGE BEAMS AS NECESSARY FOR STAGE I CONSTRUCTION.
4. CONSTRUCT STAGE I NEW DECK SLAB, EDGE BEAMS, AND ENDWALL CHAMFERS TO MATCH EXISTING ASPHALT ELEVATION AND RESEAL EXISTING DECK JOINTS.
5. OVERLAY THE REMAINING DECK TO MATCH NEW DECK ELEVATION.
6. PROCEED TO STAGE II.

BRIDGE NO. 4 LT. & RT.

JBT
J.B. Trimble, Inc.
6445 Powers Ferry Road
Atlanta GA 30339-2933
(770) 952-1022

GEORGIA
DEPARTMENT OF TRANSPORTATION
OPERATIONS DIVISION-OFFICE OF MAINTENANCE

DISTRICT 6 BRIDGE REPAIRS (DECK REHABILITATION)
I-75 OVER LITTLE CHICKAMAUGA CREEK
CATOOSA COUNTY NHS-M000-00 (437)

GEORGIA REGISTERED No. 16685 PROFESSIONAL ENGINEER
10-09-01

BY	REVISIONS	DATE

SCALE: AS SHOWN SEPTEMBER 2001

BRIDGE SHEET 2 OF 5

DESIGNED PJC CHECKED GLE REVIEWED EHG
DRAWN ITD DESIGN GROUP MAINTENANCE APPROVED STH

C:\DGN\2019\CT4\BOL4- 4CS.DGN ITD 9-18-01