STATE	PROJECT NUMBER	SHEET NO.	TOTAL SHEETS
GA.	NHS-M000-00(438)	12	

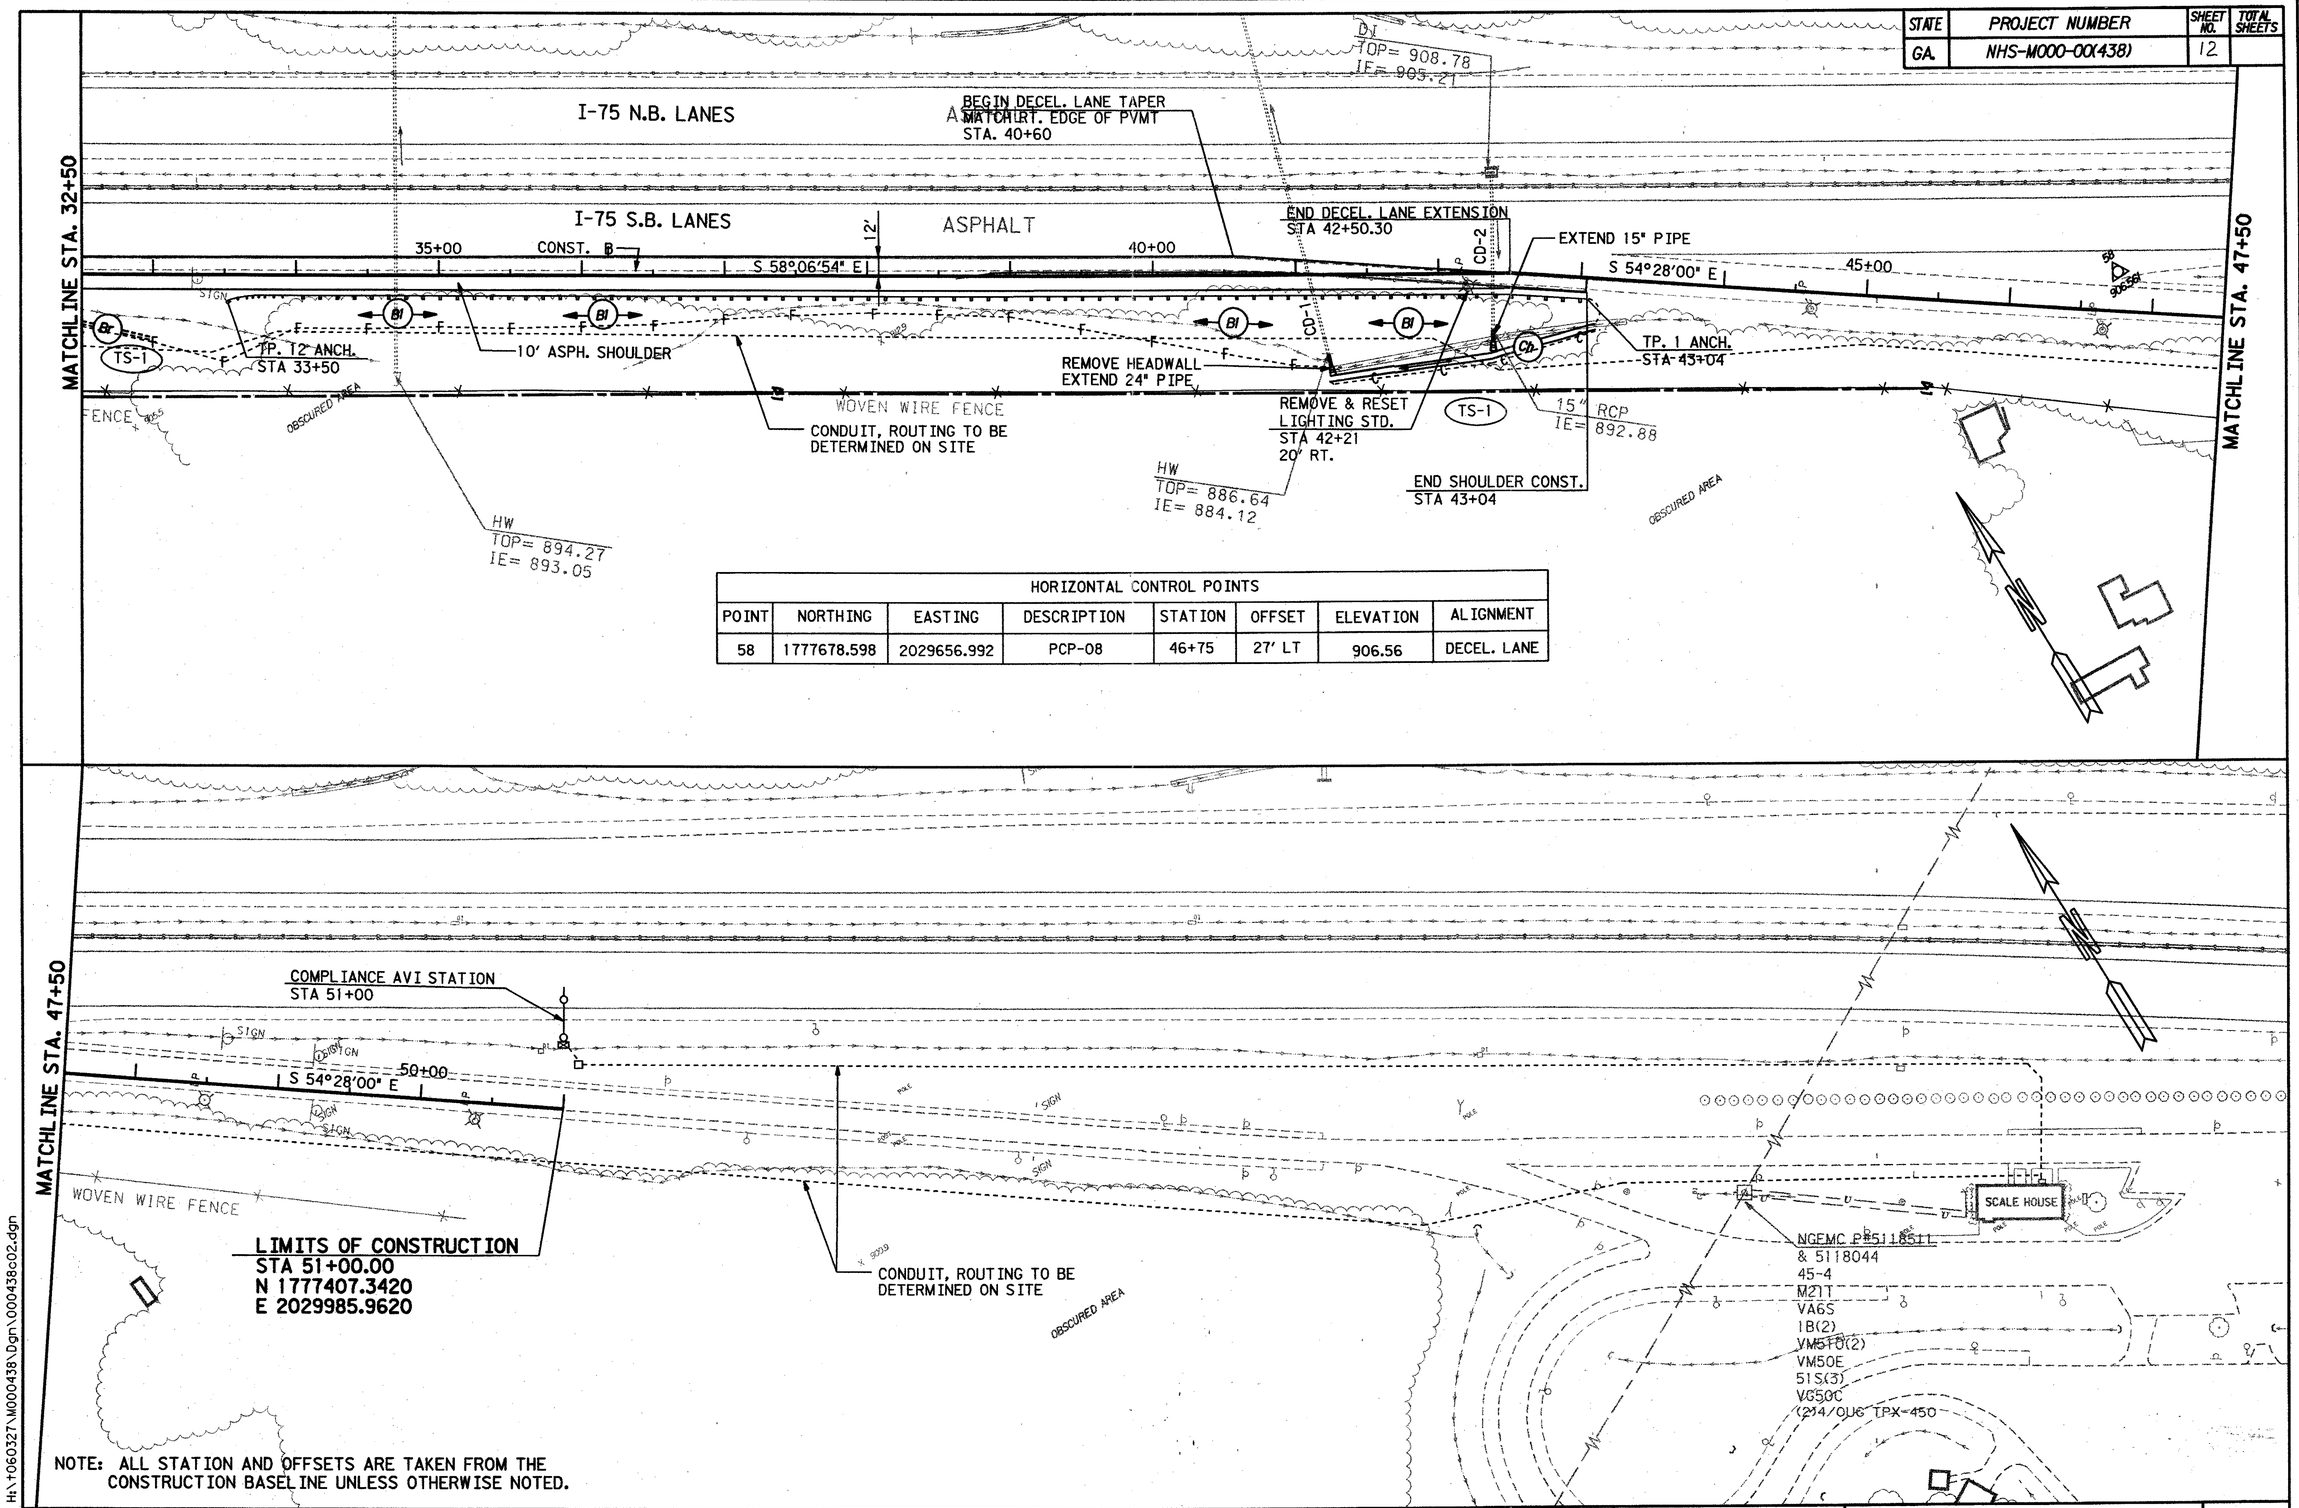

HORIZONTAL CONTROL POINTS							
POINT	NORTHING	EASTING	DESCRIPTION	STATION	OFFSET	ELEVATION	ALIGNMENT
58	1777678.598	2029656.992	PCP-08	46+75	27' LT	906.56	DECEL. LANE

NOTE: ALL STATION AND OFFSETS ARE TAKEN FROM THE CONSTRUCTION BASELINE UNLESS OTHERWISE NOTED.

PROPERTY LINE
REQUIRED R/W LINE
CONSTRUCTION LIMITS
EASEMENT FOR CONSTRUCTION & MAINTENANCE OF SLOPES
EASEMENT FOR CONSTR OF SLOPES
EASEMENT FOR CONSTR OF DRIVES
HISTORICAL PARCEL

BEGIN LIMIT OF ACCESS BLA
END LIMIT OF ACCESS ELA
EXIST. LIMIT OF ACCESS
EXIST. R/W AND LIMIT OF ACCESS
EXISTING R/W LINE

SCALE IN FEET
0 50 100 200

PBSJ

DATE	REVISIONS	DATE	REVISIONS

STATE OF GEORGIA
DEPARTMENT
OF
TRANSPORTATION
OFFICE OF MAINTENANCE

GEORGIA
DEPARTMENT OF TRANSPORTATION
CONSTRUCTION PLAN

I-75 CATOOSA COUNTY WEIGH STATION, SOUTHBOUND DECEL/ACCEL.

H:\T060327\M000438\Dgn\000438c02.dgn
11-JUN-2002