STATE	PROJECT NUMBER	SHEET NO.	TOTAL SHEETS
GA.	NHS-M000-00(438)	13	

HORIZONTAL CONTROL POINTS							
POINT	NORTHING	EASTING	DESCRIPTION	STATION	OFFSET	ELEVATION	ALIGNMENT
2	1776545.703	2031507.365	#6 REBAR			910.13	ACCEL. LANE
63	1775746.329	2032331.845	PCP-13	114+03	0	922.43	ACCEL. LANE

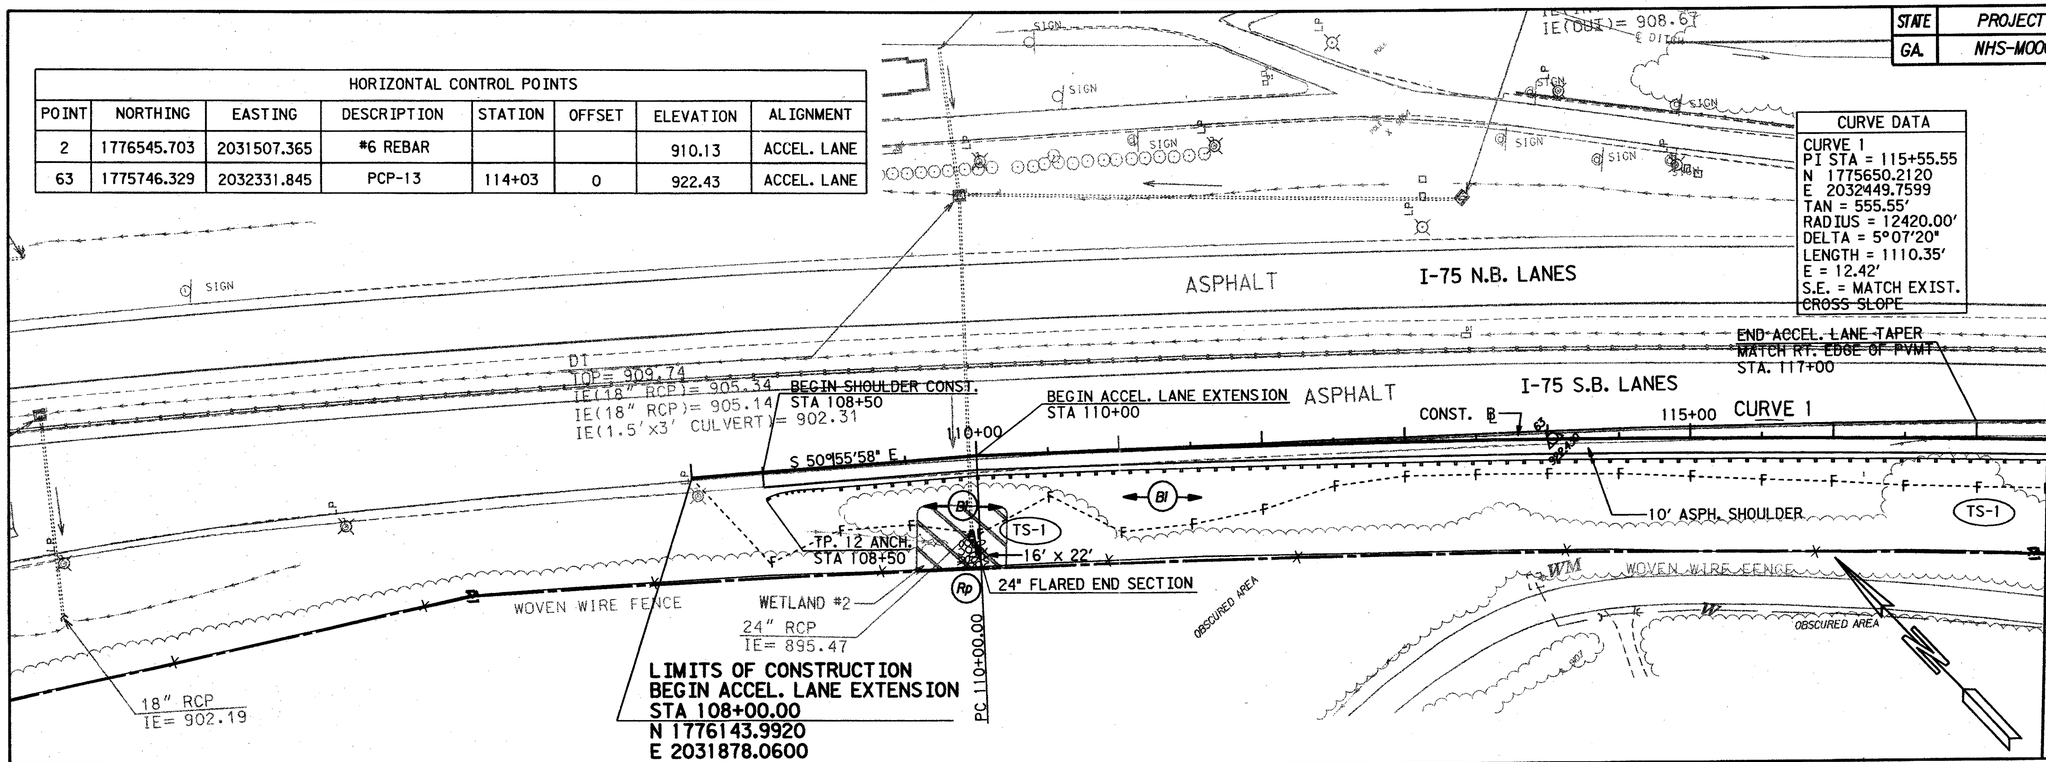

HORIZONTAL CONTROL POINTS							
POINT	NORTHING	EASTING	DESCRIPTION	STATION	OFFSET	ELEVATION	ALIGNMENT
1	1775438.541	2032746.133	#6 REBAR	119+13	71' LT	926.95	ACCEL. LANE
64	1774800.192	2033263.298	PCP-14	127+31	5' LT	936.18	ACCEL. LANE

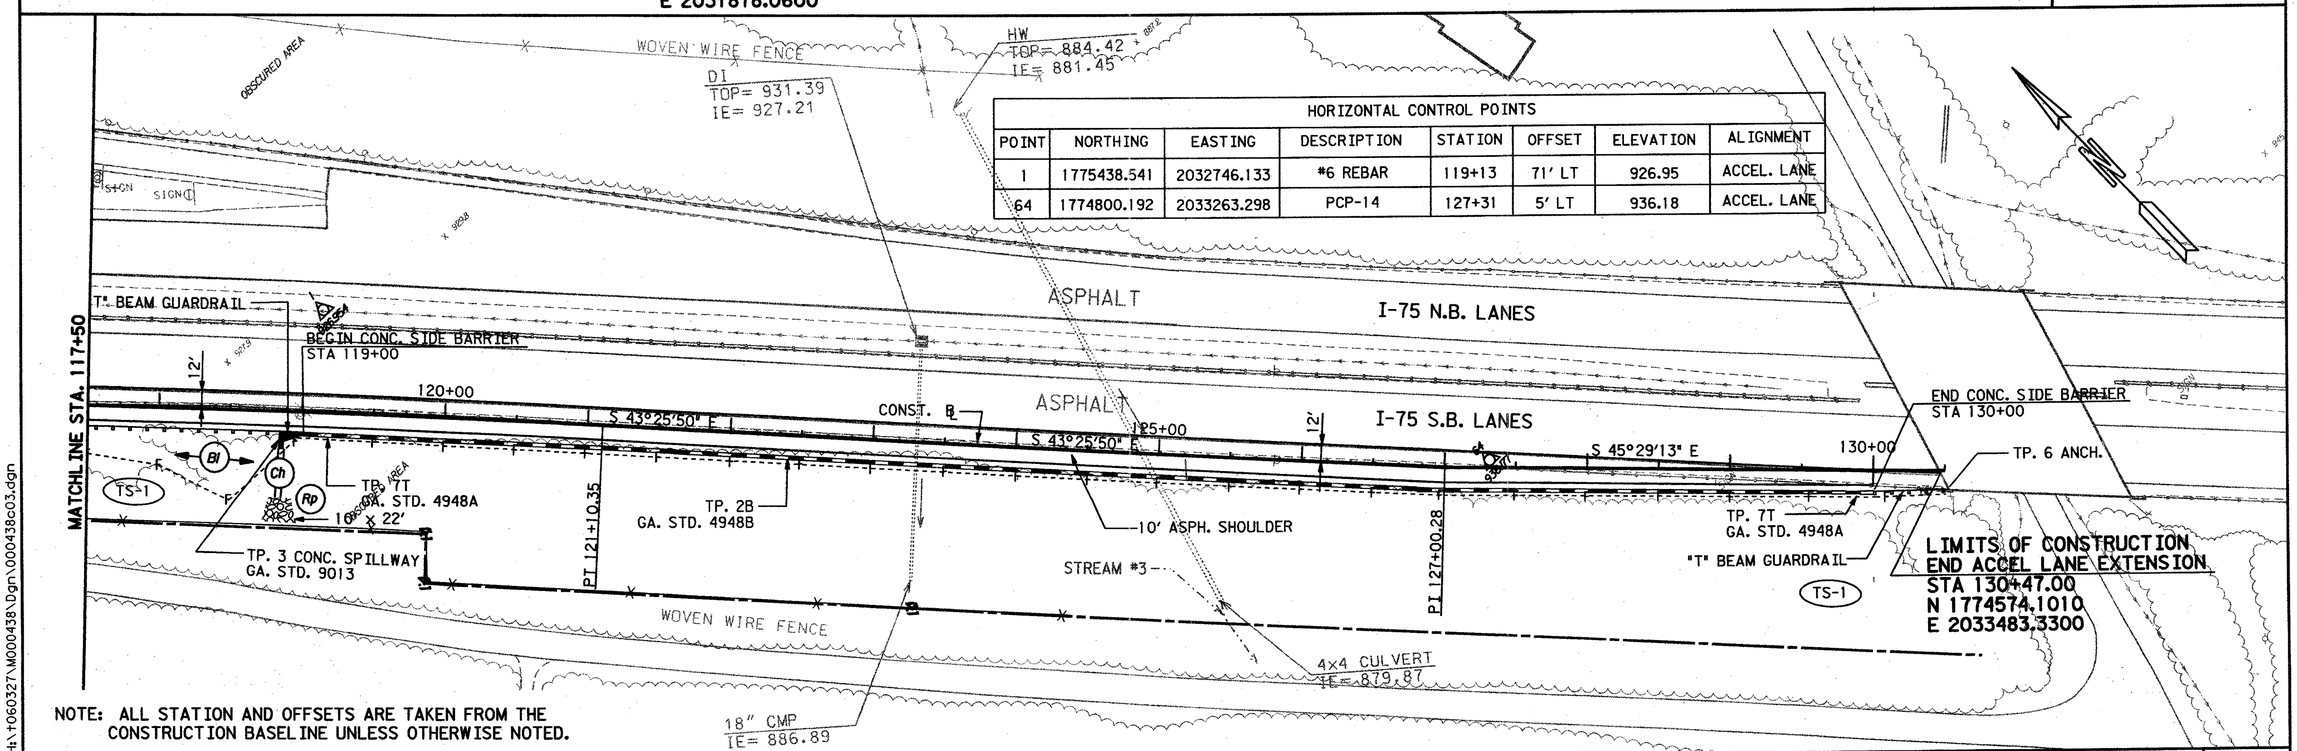

NOTE: ALL STATION AND OFFSETS ARE TAKEN FROM THE CONSTRUCTION BASELINE UNLESS OTHERWISE NOTED.

PROPERTY LINE	
REQUIRED R/W LINE	
CONSTRUCTION LIMITS	
EASEMENT FOR CONSTRUCTION & MAINTENANCE OF SLOPES	
EASEMENT FOR CONSTR OF SLOPES	
EASEMENT FOR CONSTR OF DRIVES	
HISTORICAL PARCEL	
BEGIN LIMIT OF ACCESS	BLA
END LIMIT OF ACCESS	ELA
EXIST. LIMIT OF ACCESS	
EXIST. R/W AND LIMIT OF ACCESS	
EXISTING R/W LINE	

SCALE IN FEET
0 50 100 200

PBS&J

DATE	REVISIONS	DATE	REVISIONS

STATE OF GEORGIA
DEPARTMENT
OF
TRANSPORTATION
OFFICE OF MAINTENANCE

GEORGIA
DEPARTMENT OF TRANSPORTATION
CONSTRUCTION PLAN

I-75 CATOOSA COUNTY WEIGH STATION, SOUTHBOUND DECEL/ACCEL

H:\+060327\M000438\Dgn\000438c03.dgn
11-JUN-2002