STATE	PROJECT NUMBER	SHEET NO.	TOTAL SHEETS
GA.	NHS-M000-00(438)	15	

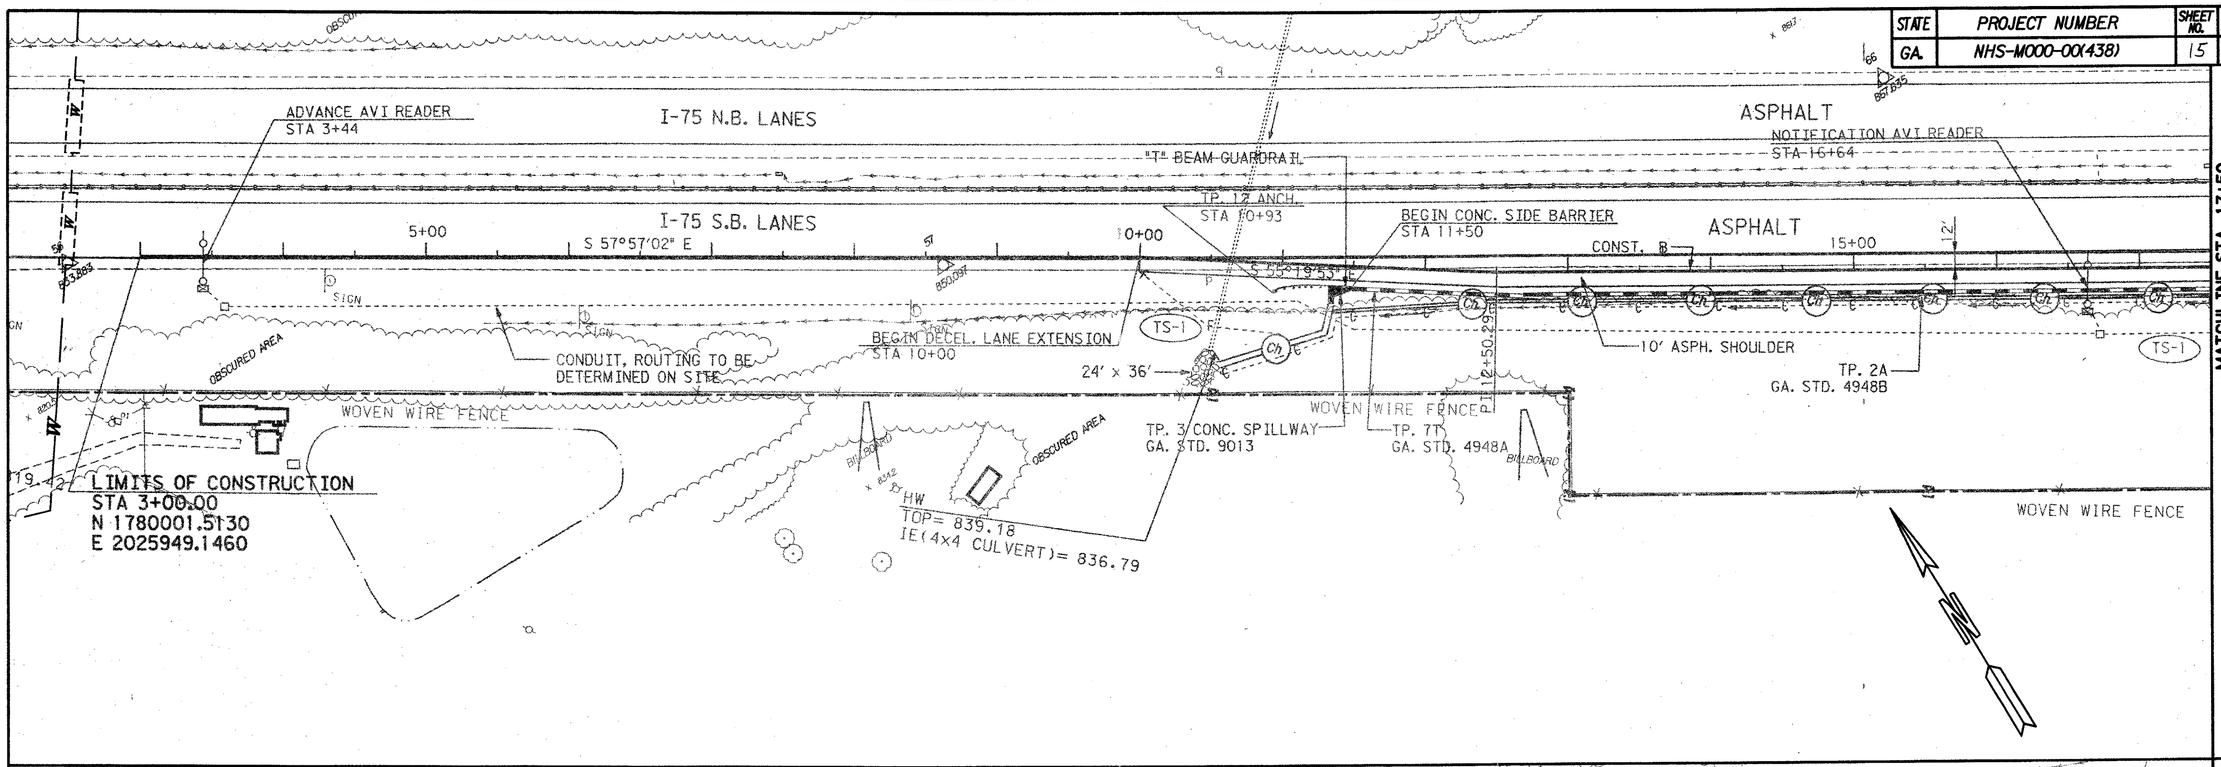

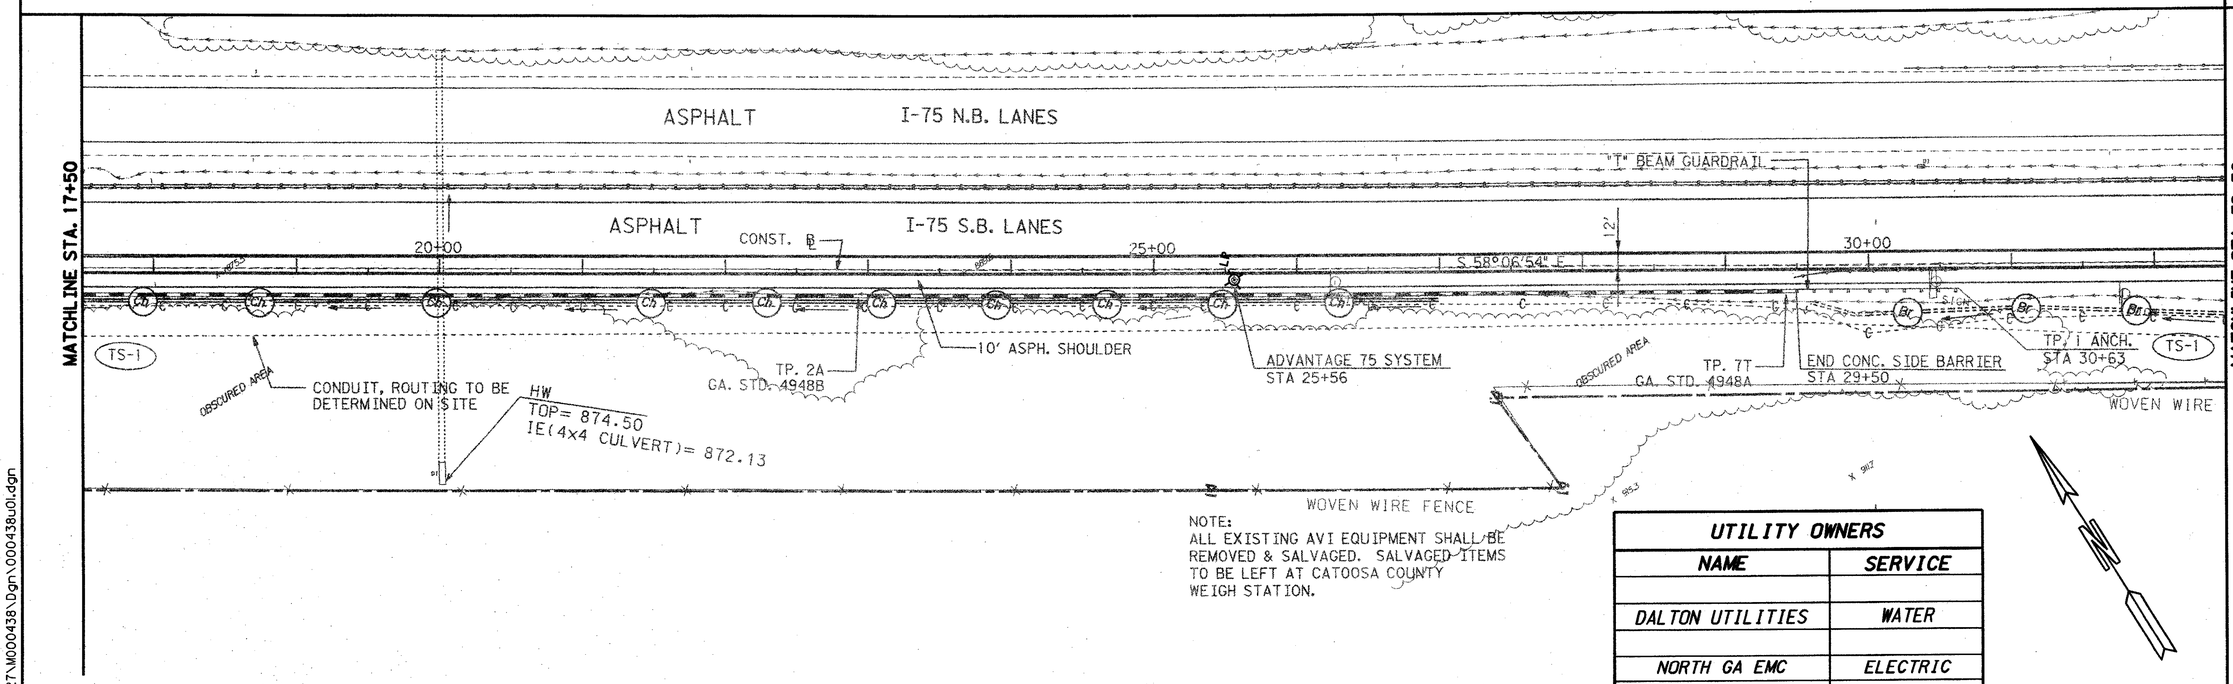

NOTE:
ALL EXISTING AVI EQUIPMENT SHALL BE REMOVED & SALVAGED. SALVAGED ITEMS TO BE LEFT AT CATOOSA COUNTY WEIGH STATION.

UTILITY OWNERS	
NAME	SERVICE
DALTON UTILITIES	WATER
NORTH GA EMC	ELECTRIC
RINGGOLD TELEPHONE	TELEPHONE

NOTE: ALL STATION AND OFFSETS ARE TAKEN FROM THE CONSTRUCTION BASELINE UNLESS OTHERWISE NOTED.

SCALE IN FEET
0 50 100 200

EXISTING UTILITY LEGEND		PROPOSED UTILITY LEGEND	
WATER	POWER LINE	WATER	POWER LINE
GAS LINE	TELEPHONE	GAS LINE	TELEPHONE
SEWER	TELEPHONE	SEWER	TELEPHONE

PBS&J

DATE	REVISIONS	DATE	REVISIONS

STATE OF GEORGIA
DEPARTMENT
OF
TRANSPORTATION
OFFICE OF MAINTENANCE

GEORGIA
DEPARTMENT OF TRANSPORTATION
UTILITY PLAN

I-75 CATOOSA COUNTY WEIGH STATION, SOUTHBOUND DECEL/ACCEL.

H:\060327\M000438\Dgn\000438U01.dgn
11-JUN-2002