STATE	PROJECT NUMBER	SHEET NO.	TOTAL SHEETS
GA.	NHS-M000-00(438)	16	

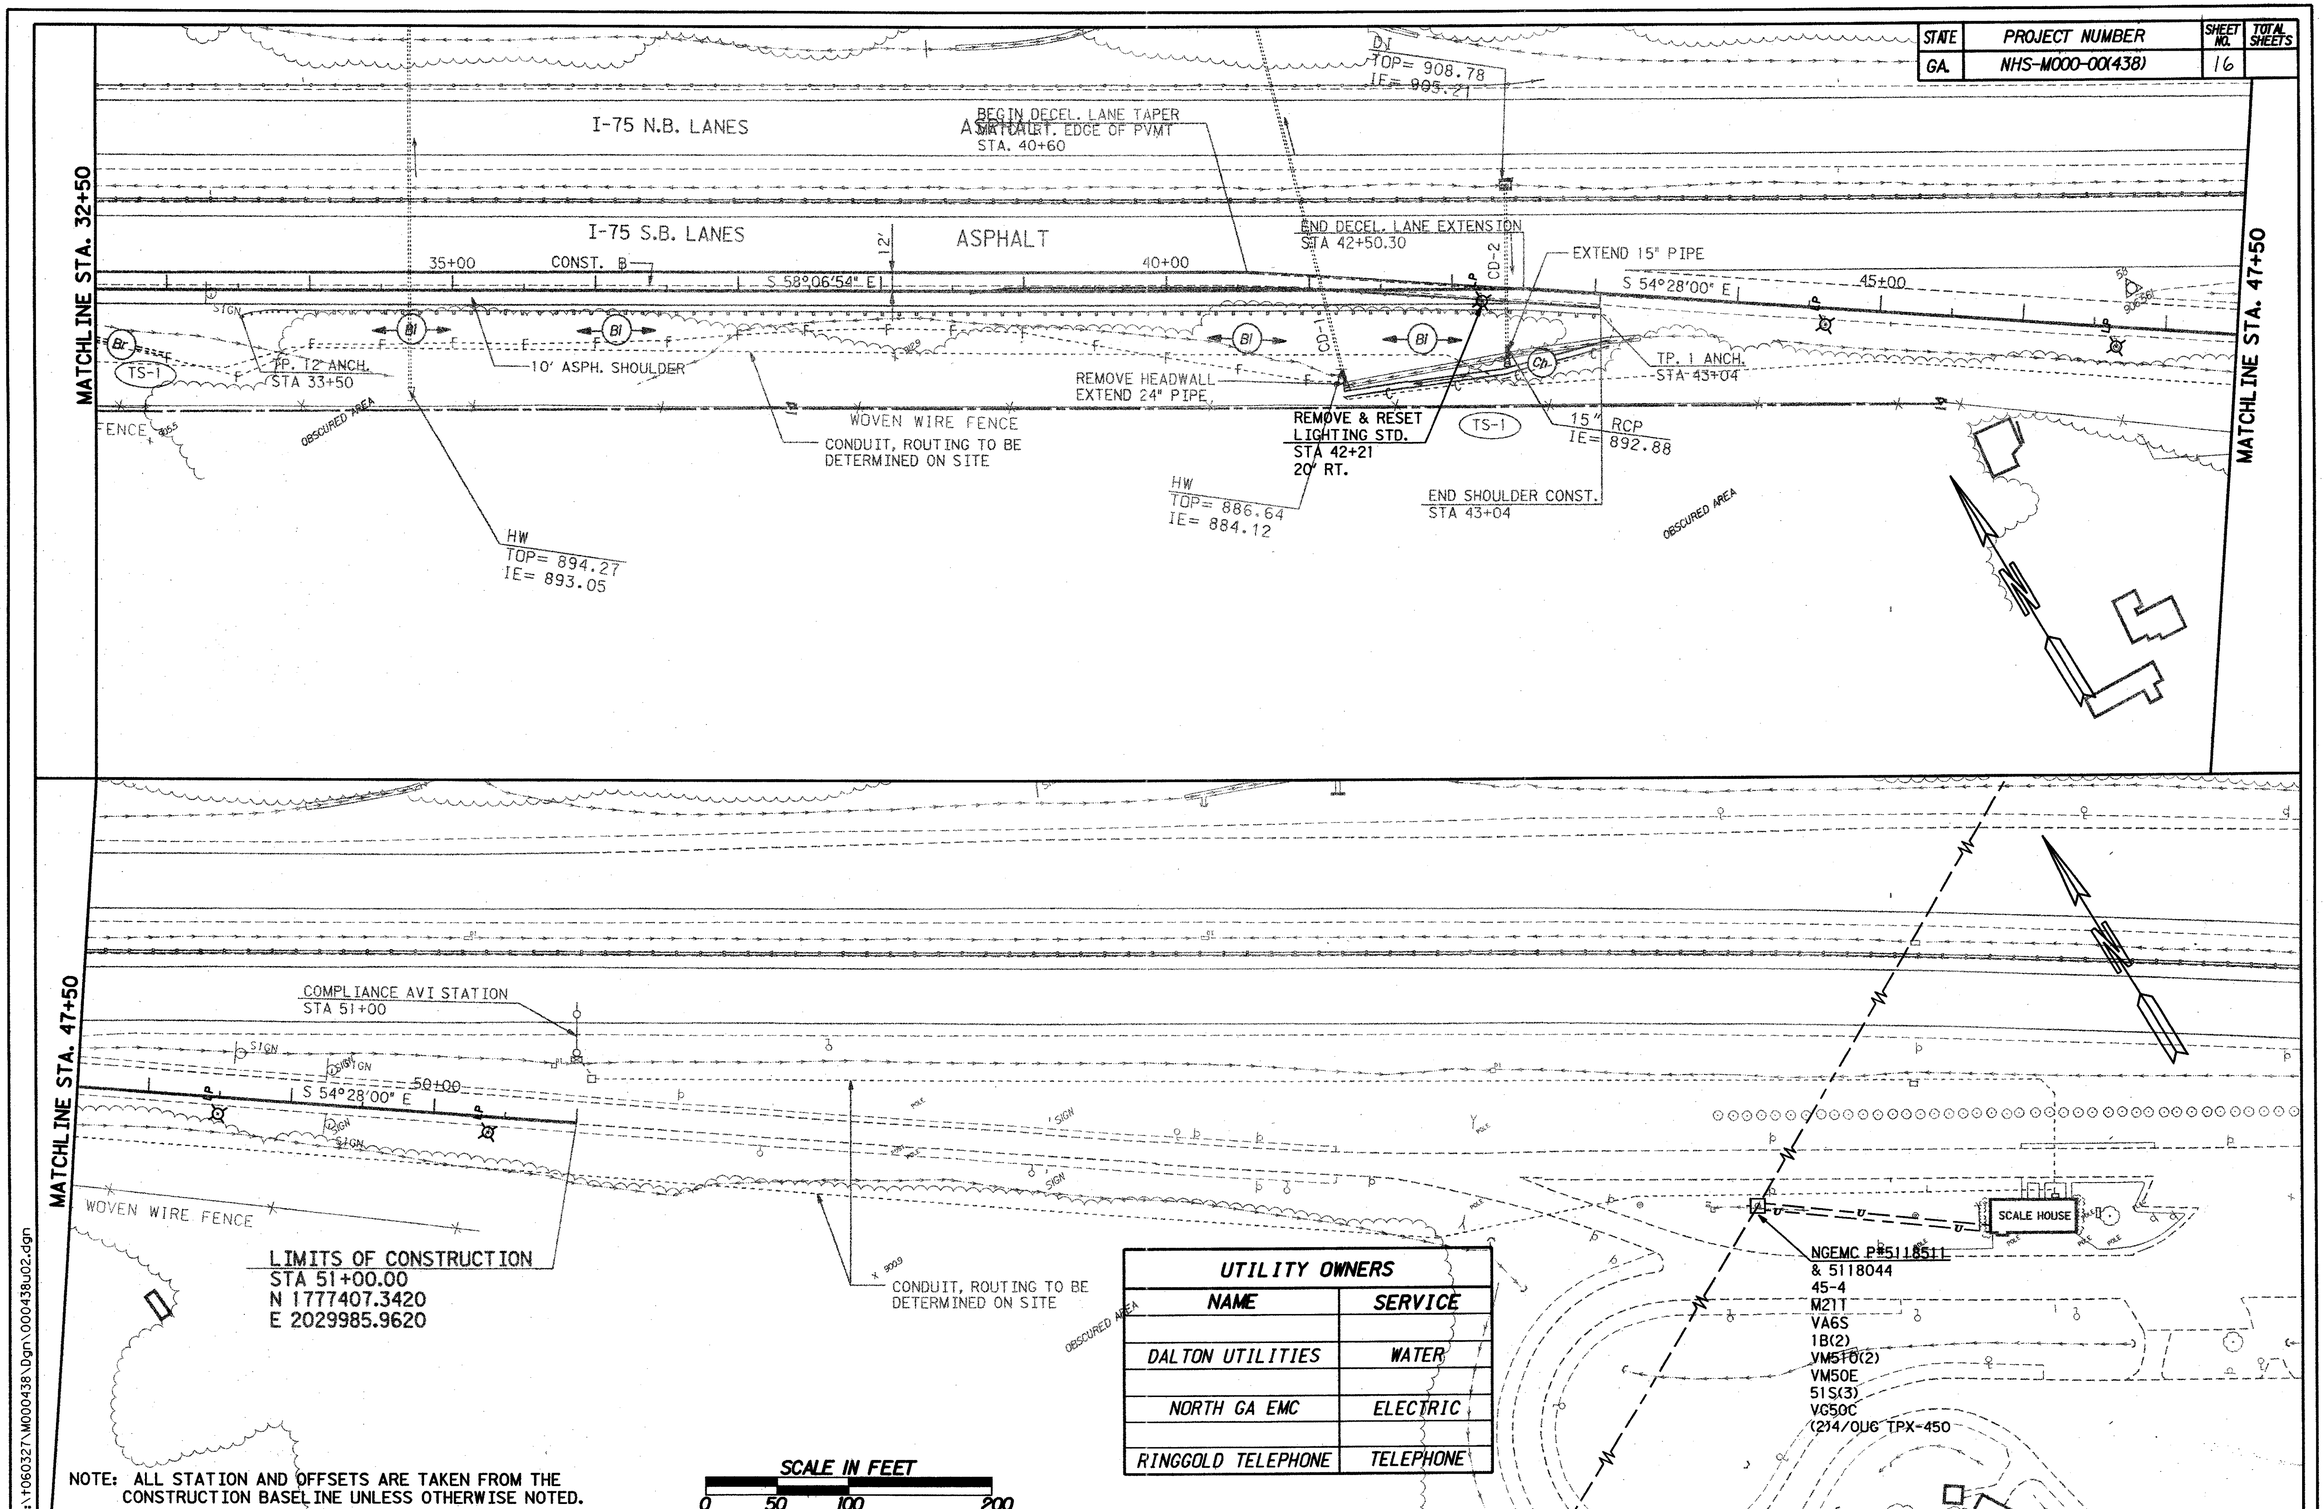

NOTE: ALL STATION AND OFFSETS ARE TAKEN FROM THE CONSTRUCTION BASELINE UNLESS OTHERWISE NOTED.

SCALE IN FEET
0 50 100 200

UTILITY OWNERS	
NAME	SERVICE
DALTON UTILITIES	WATER
NORTH GA EMC	ELECTRIC
RINGGOLD TELEPHONE	TELEPHONE

EXISTING UTILITY LEGEND		PROPOSED UTILITY LEGEND	
WATER	POWER LINE	WATER	POWER LINE
GAS LINE	TELEPHONE	GAS LINE	TELEPHONE
SEWER	TELEPHONE	SEWER	TELEPHONE

PBSJ

DATE	REVISIONS	DATE	REVISIONS

STATE OF GEORGIA
DEPARTMENT
OF
TRANSPORTATION
OFFICE OF MAINTENANCE

GEORGIA
DEPARTMENT OF TRANSPORTATION
UTILITY PLAN

I-75 CATOOSA COUNTY WEIGH STATION, SOUTHBOUND DECEL/ACCEL

H:\060327\M000438\Dgn\000438u02.dgn
11-JUN-2002