REVISED 8-30-02

STATE	PROJECT NUMBER	SHEET NO.	TOTAL SHEETS
GA.	NHS-M000-00(438)	18	

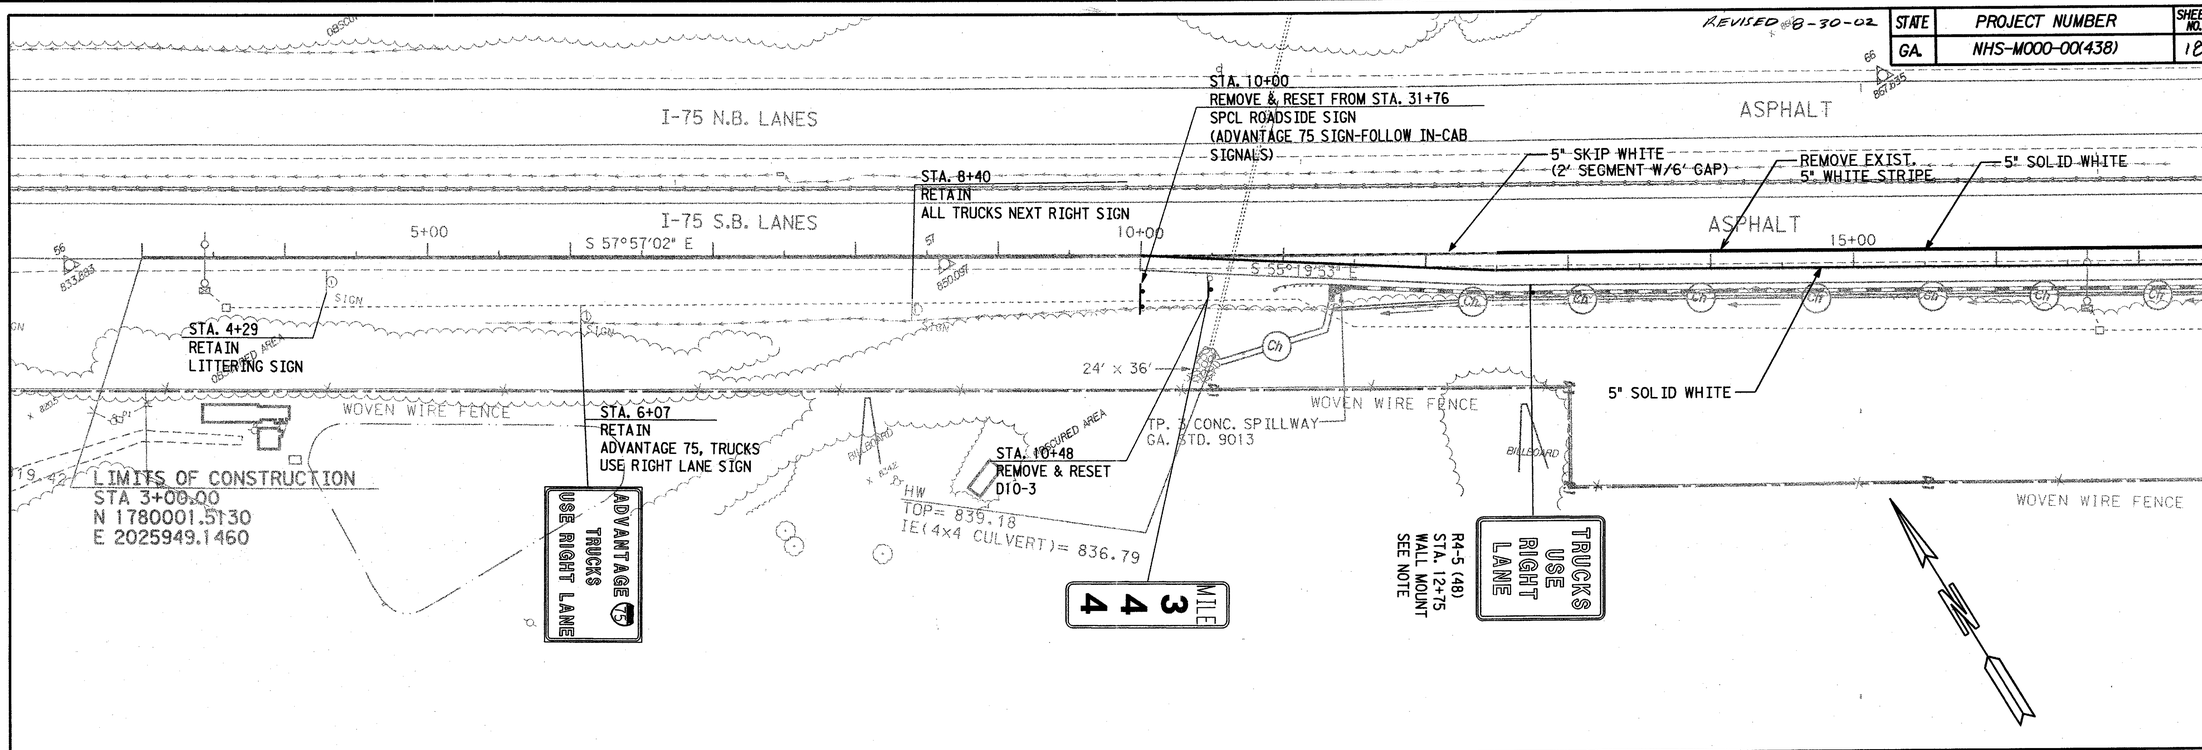

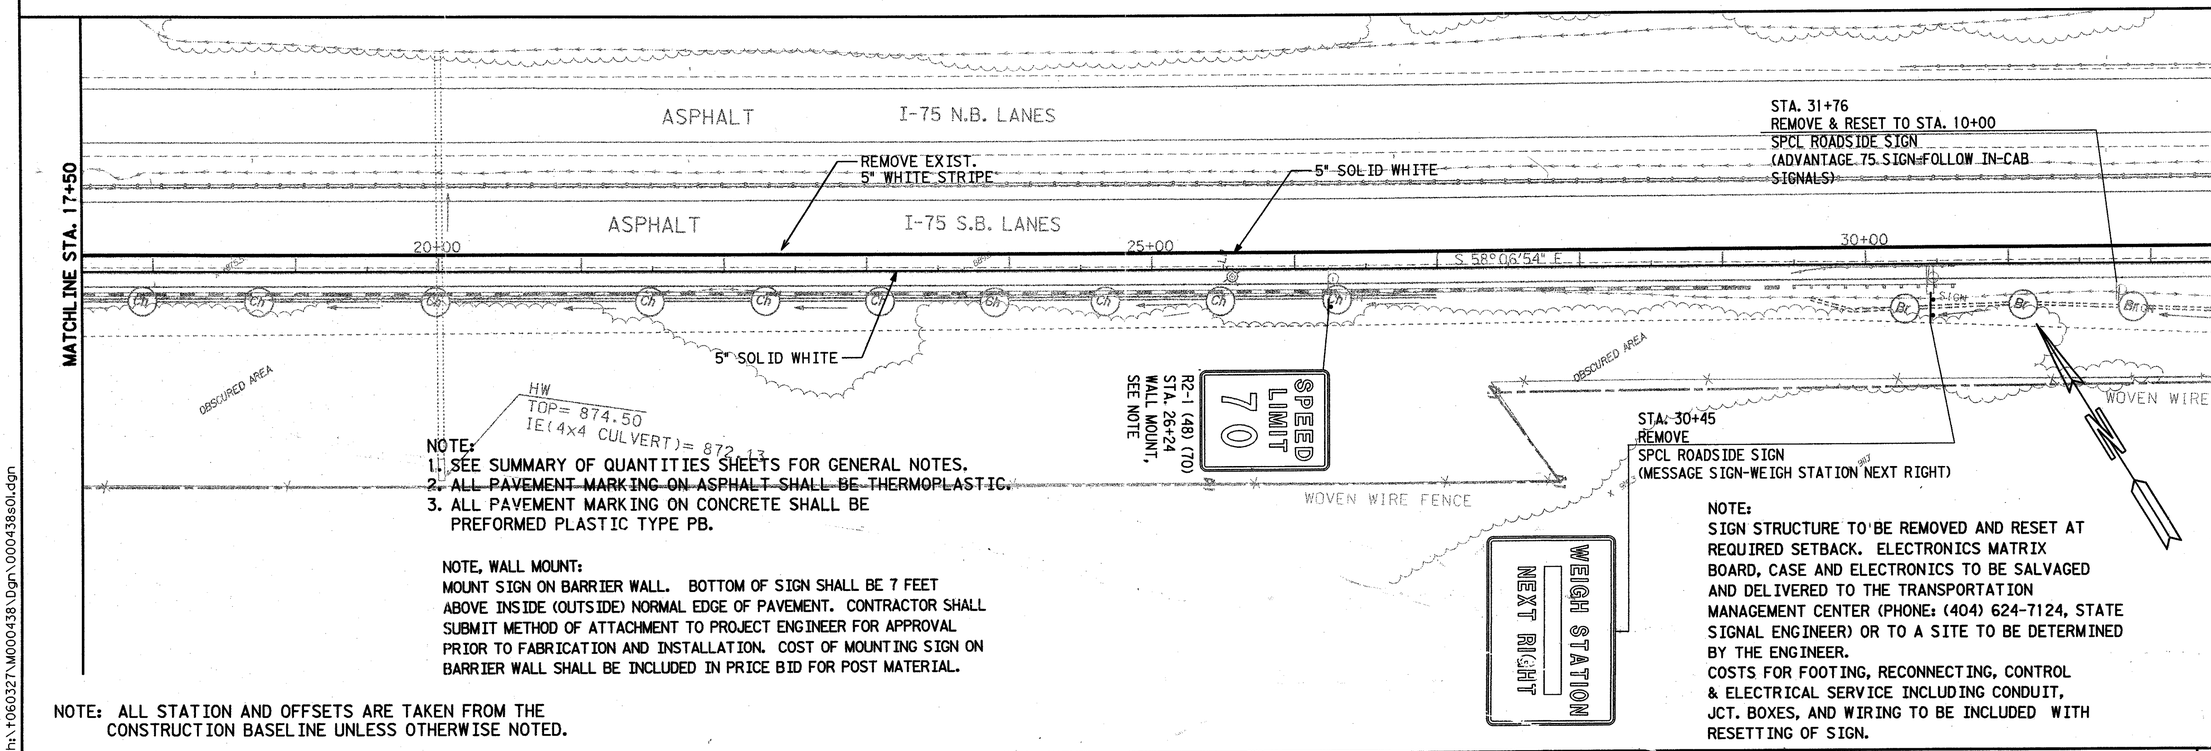

NOTE:
1. SEE SUMMARY OF QUANTITIES SHEETS FOR GENERAL NOTES.
2. ~~ALL PAVEMENT MARKING ON ASPHALT SHALL BE THERMOPLASTIC.~~
3. ALL PAVEMENT MARKING ON CONCRETE SHALL BE PREFORMED PLASTIC TYPE PB.

NOTE, WALL MOUNT:
MOUNT SIGN ON BARRIER WALL. BOTTOM OF SIGN SHALL BE 7 FEET ABOVE INSIDE (OUTSIDE) NORMAL EDGE OF PAVEMENT. CONTRACTOR SHALL SUBMIT METHOD OF ATTACHMENT TO PROJECT ENGINEER FOR APPROVAL PRIOR TO FABRICATION AND INSTALLATION. COST OF MOUNTING SIGN ON BARRIER WALL SHALL BE INCLUDED IN PRICE BID FOR POST MATERIAL.

NOTE:
SIGN STRUCTURE TO BE REMOVED AND RESET AT REQUIRED SETBACK. ELECTRONICS MATRIX BOARD, CASE AND ELECTRONICS TO BE SALVAGED AND DELIVERED TO THE TRANSPORTATION MANAGEMENT CENTER (PHONE: (404) 624-7124, STATE SIGNAL ENGINEER) OR TO A SITE TO BE DETERMINED BY THE ENGINEER.
COSTS FOR FOOTING, RECONNECTING, CONTROL & ELECTRICAL SERVICE INCLUDING CONDUIT, JCT. BOXES, AND WIRING TO BE INCLUDED WITH RESETTING OF SIGN.

NOTE: ALL STATION AND OFFSETS ARE TAKEN FROM THE CONSTRUCTION BASELINE UNLESS OTHERWISE NOTED.

PROPERTY LINE	
REQUIRED R/W LINE	
CONSTRUCTION LIMITS	
EASEMENT FOR CONSTRUCTION & MAINTENANCE OF SLOPES	
EASEMENT FOR CONSTR OF SLOPES	
EASEMENT FOR CONSTR OF DRIVES	
HISTORICAL PARCEL	

BEGIN LIMIT OF ACCESS	BLA
END LIMIT OF ACCESS	ELA
EXIST. LIMIT OF ACCESS	
EXIST. R/W AND LIMIT OF ACCESS	
EXISTING R/W LINE	

SCALE IN FEET
0 50 100 200

PBS&J

DATE	REVISIONS	DATE	REVISIONS

STATE OF GEORGIA
DEPARTMENT
OF
TRANSPORTATION
OFFICE OF MAINTENANCE

GEORGIA
DEPARTMENT OF TRANSPORTATION
SIGNING & MARKING PLAN

I-75 CATOOSA COUNTY WEIGH STATION, SOUTHBOUND DECEL./ACCEL.

29-AUG-2002 h:\t060327\M000438\Dgn\000438s01.dgn