STATE	PROJECT NUMBER	SHEET NO.	TOTAL SHEETS
GA.	NHS-M000-00(438)	29	

REVISION DATES

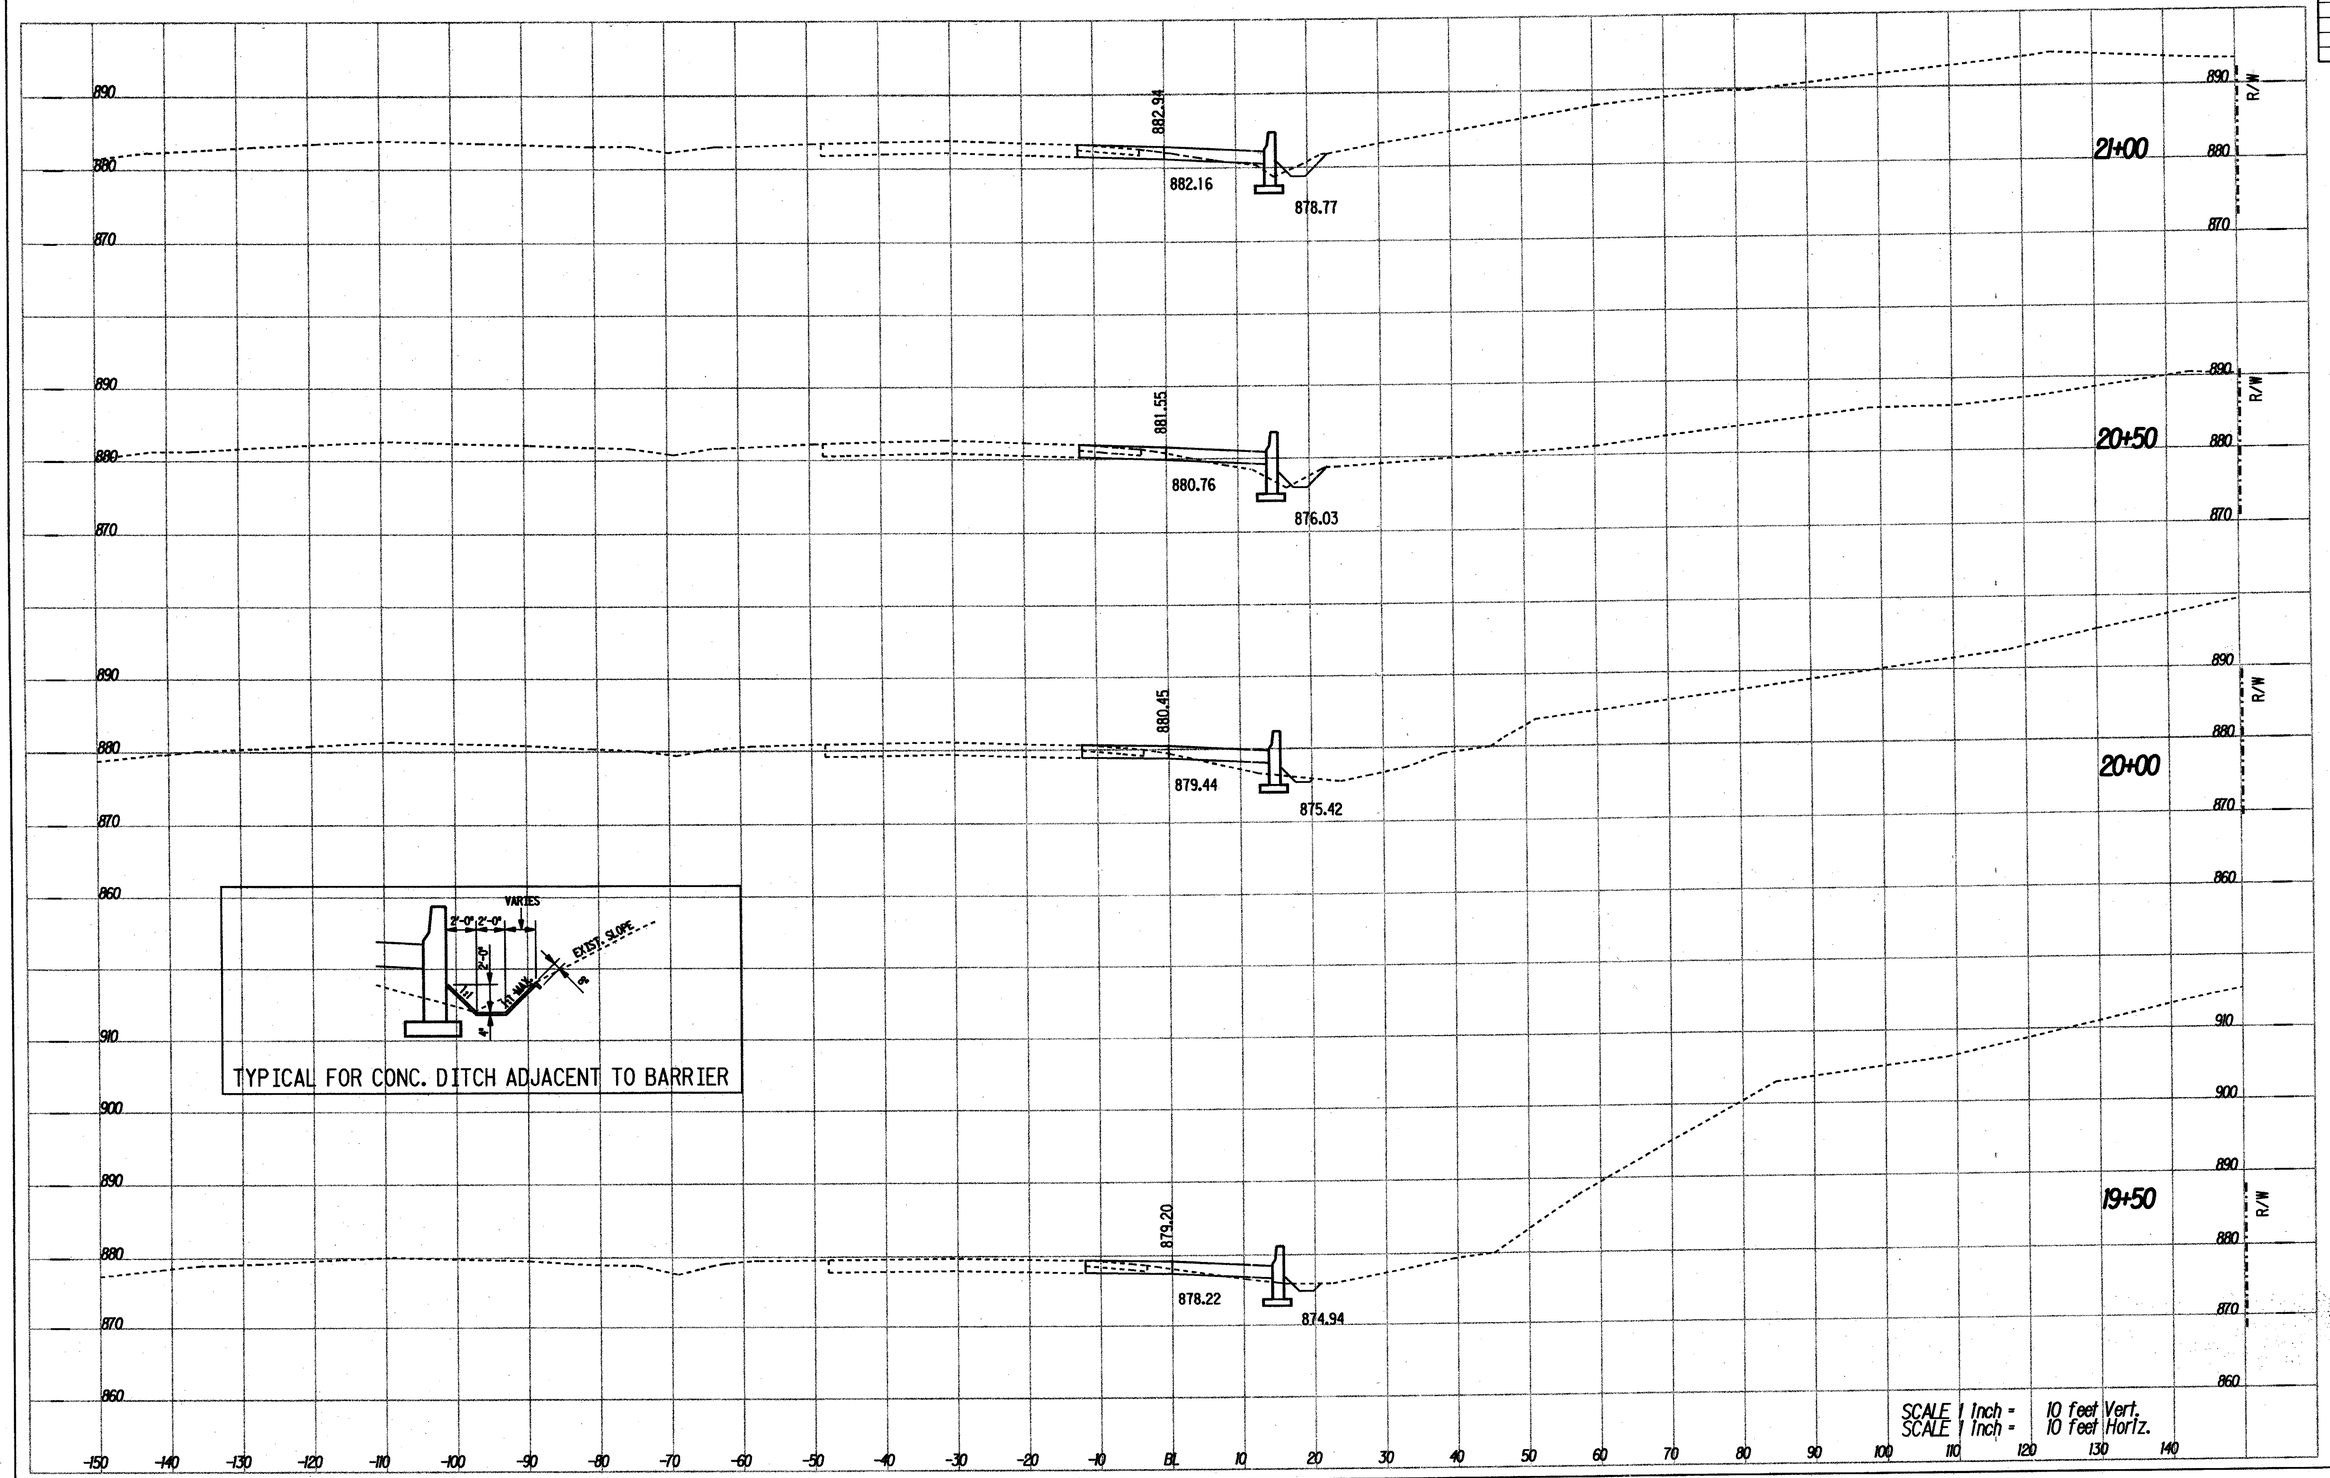

CROSS SECTIONS	STATE OF GEORGIA DEPARTMENT OF TRANSPORTATION OFFICE OF MAINTENANCE	I-75 CATOOSA COUNTY WEIGH STATION, SOUTHBOUND DECELERATION LANE EXTENSION