STATE	PROJECT NUMBER	SHEET NO.	TOTAL SHEETS
GA.	NHS-M000-00(438)	43	

REVISION DATES

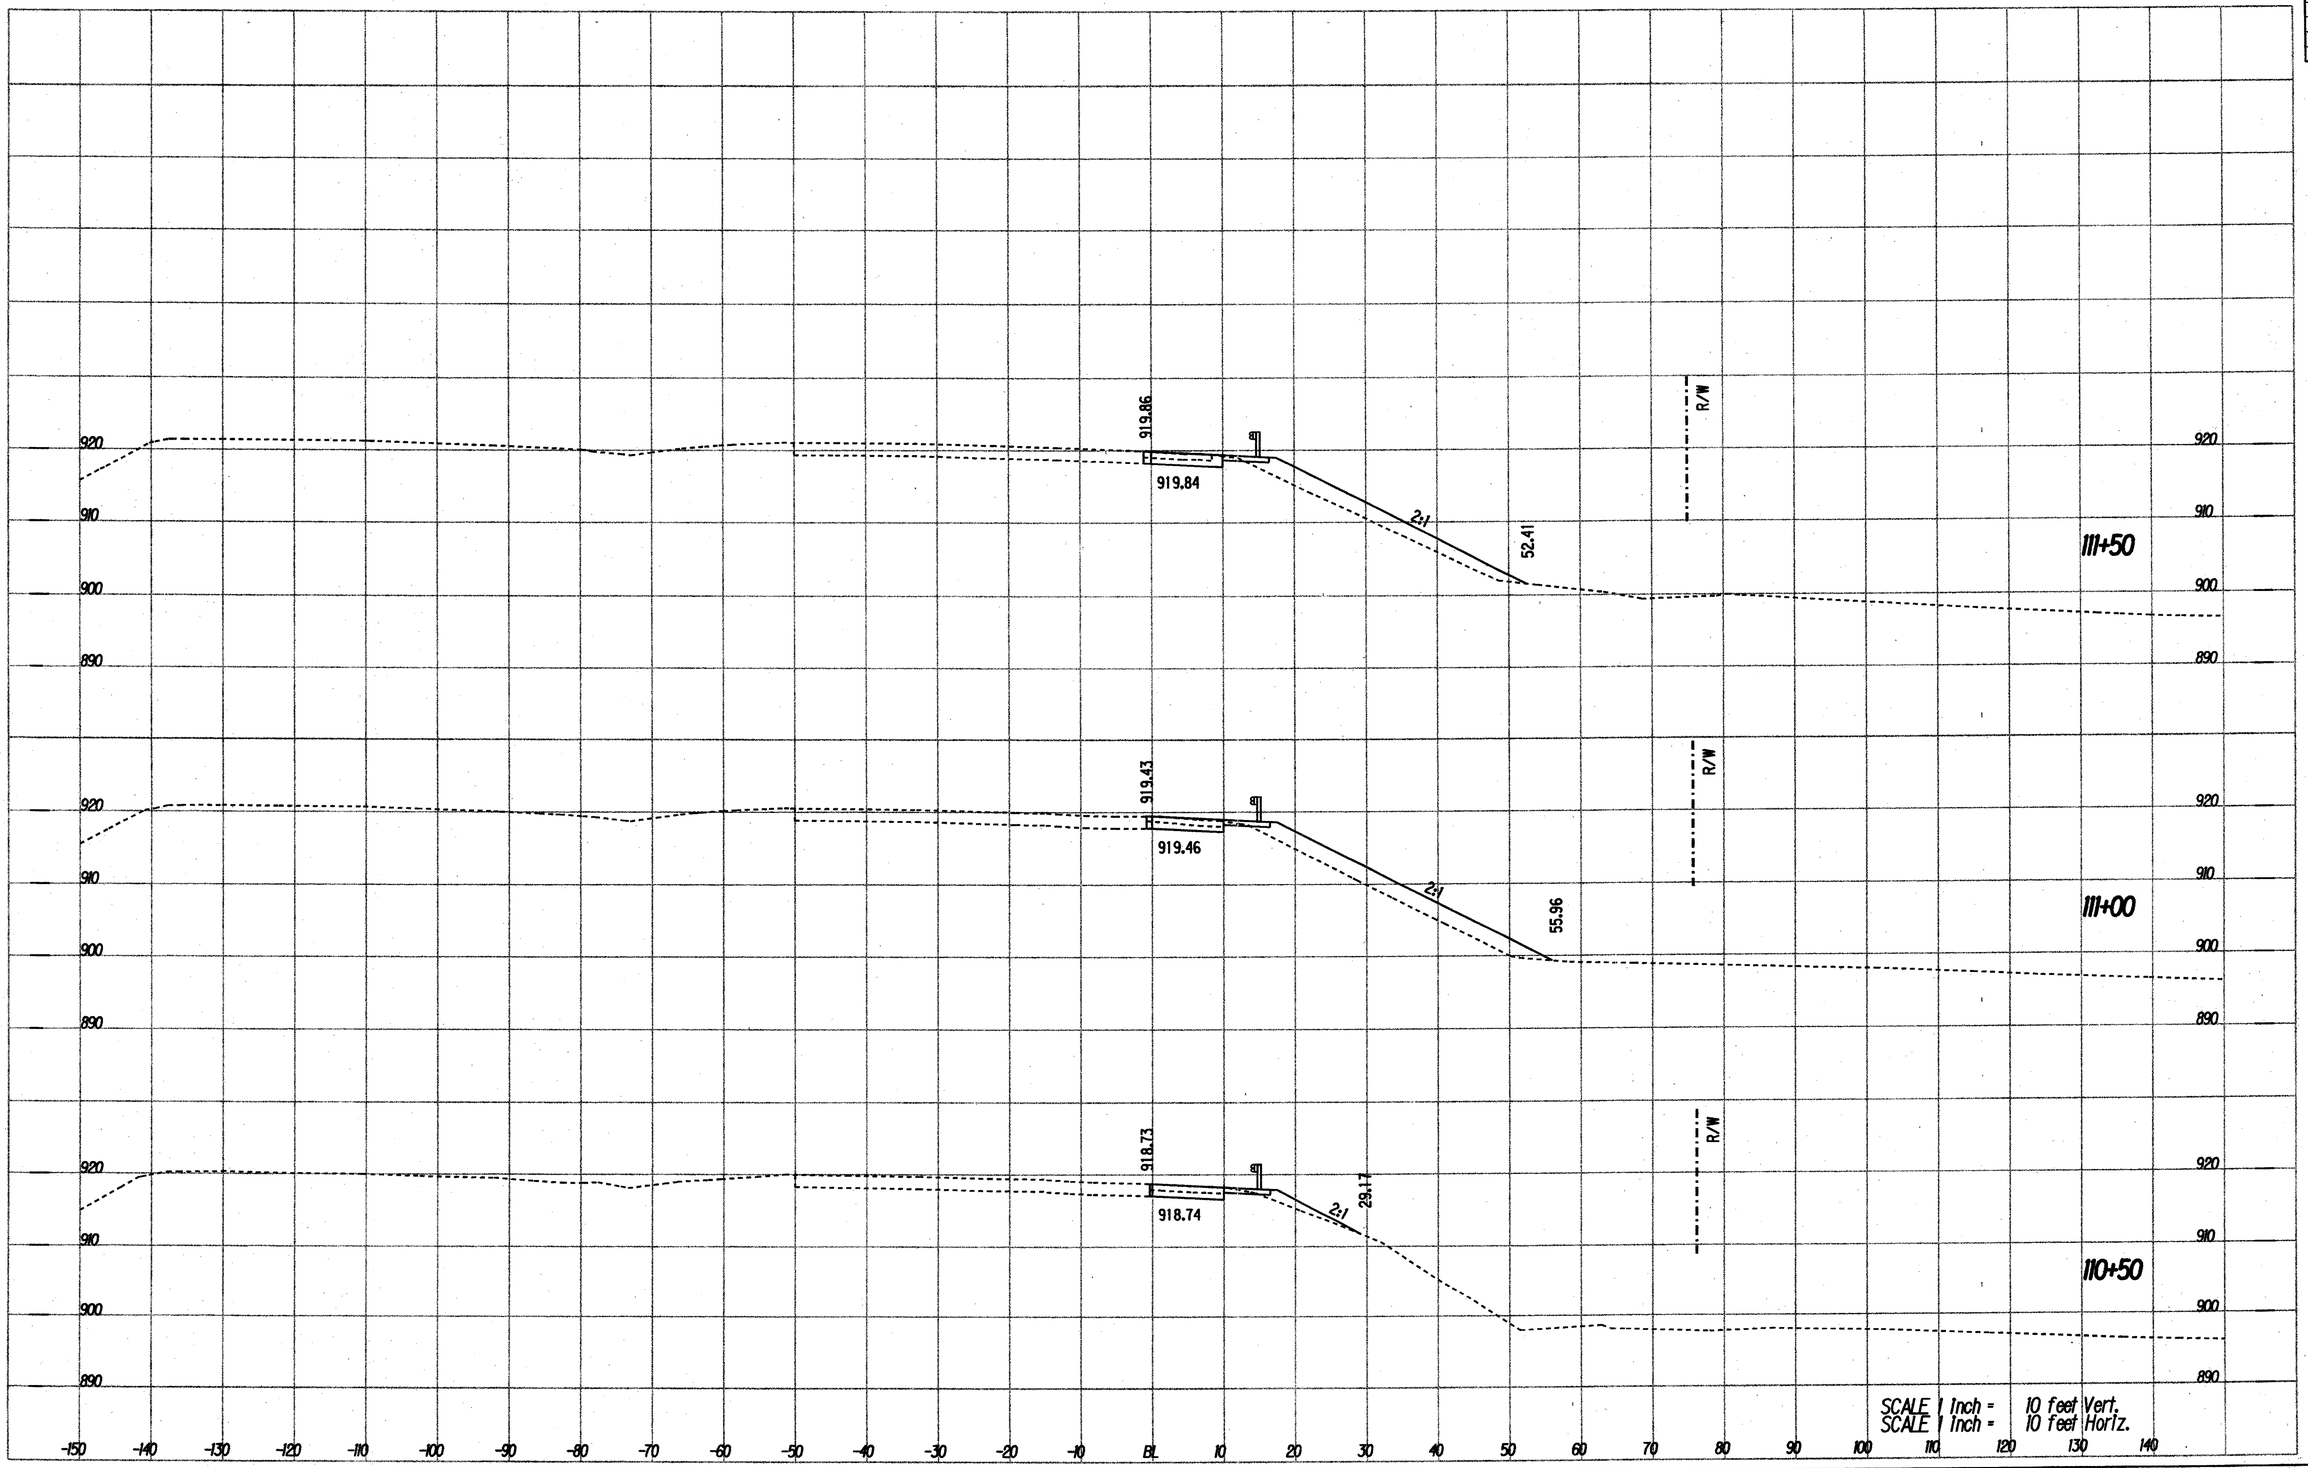

CROSS SECTIONS

STATE OF GEORGIA
DEPARTMENT OF TRANSPORTATION
OFFICE OF MAINTENANCE

I-75 CATOOSA COUNTY WEIGH STATION,
SOUTHBOUND ACCELERATION LANE EXTENSION

DRAWING No