STATE	PROJECT NUMBER	SHEET NO.	TOTAL SHEETS
GA.	NHS-W000-001(438)	47	

REVISION DATES

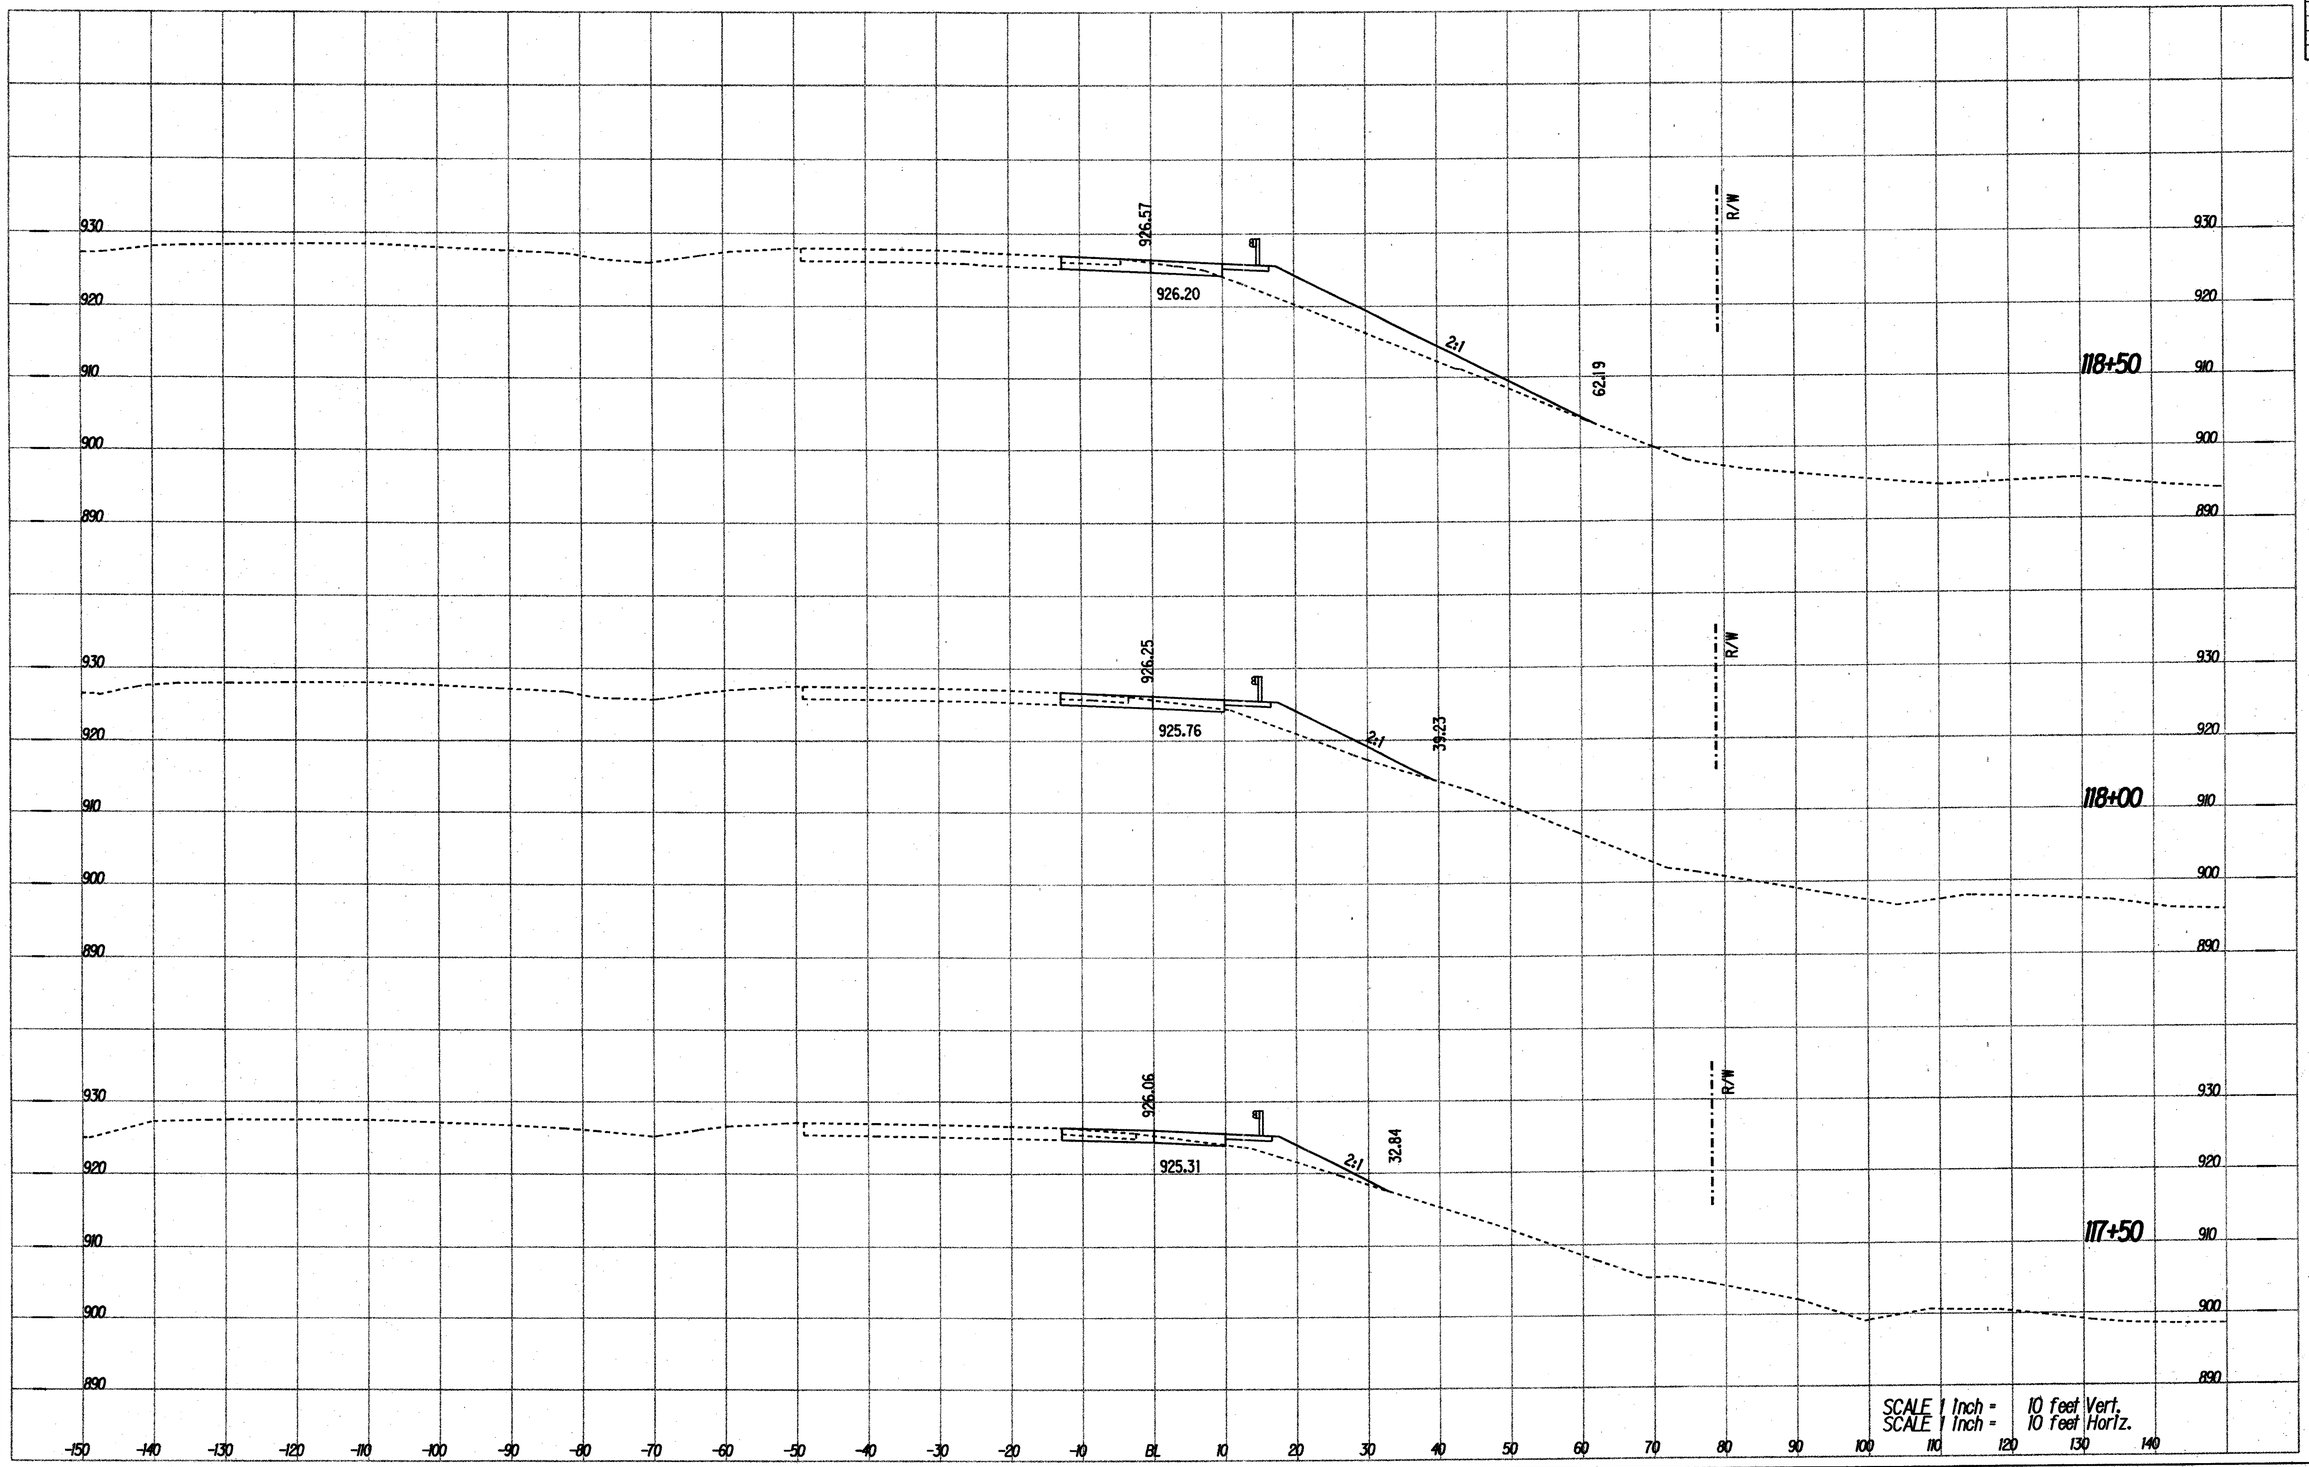

CROSS SECTIONS	STATE OF GEORGIA DEPARTMENT OF TRANSPORTATION OFFICE OF MAINTENANCE	I-75 CATOOSA COUNTY WEIGH STATION, SOUTHBOUND ACCELERATION LANE EXTENSION	DRAWING No.