| STATE | PROJECT NUMBER | SHEET NO. | TOTAL SHEETS |
|---|---|---|---|
| GA. | MHS-M000-00(438) | 56 | |

REVISION DATES

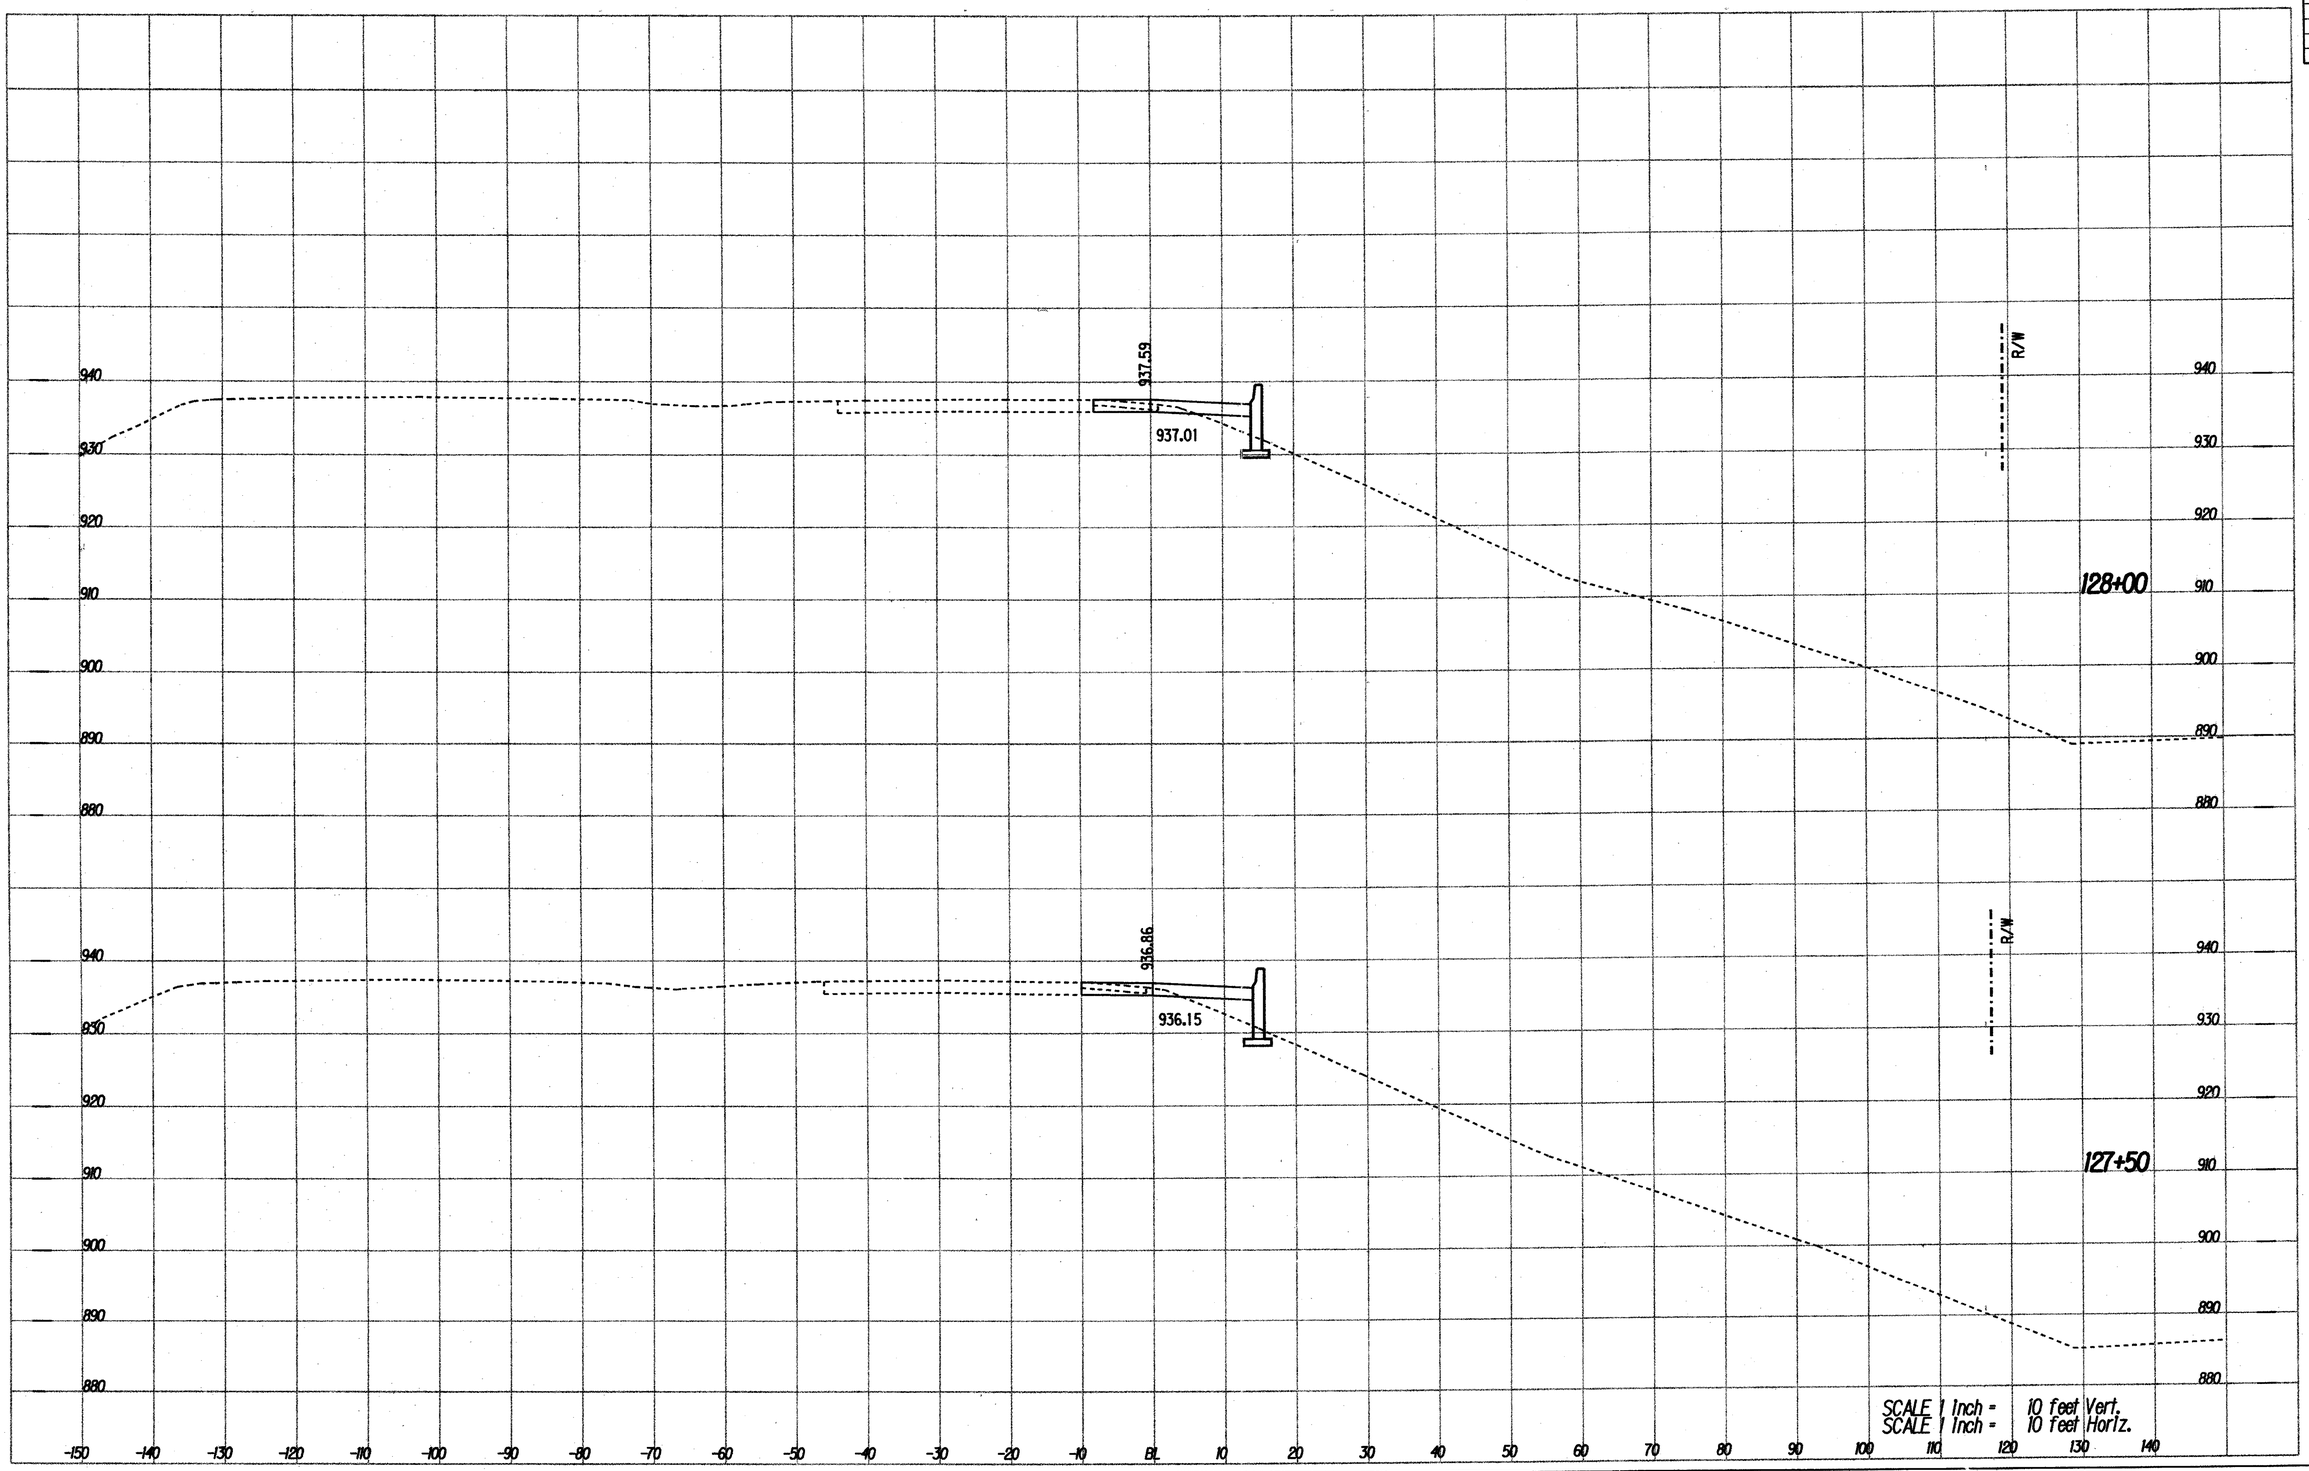


| CROSS SECTIONS | STATE OF GEORGIA<br>DEPARTMENT OF TRANSPORTATION<br>OFFICE OF MAINTENANCE | I-75 CATOOSA COUNTY WEIGH STATION,<br>SOUTHBOUND ACCELERATION LANE EXTENSION | DRAWING No. |
|---|---|---|---|