STATE	PROJECT NUMBER	SHEET NO.	TOTAL SHEETS
GA.	NHS-M000-00(438)	84	

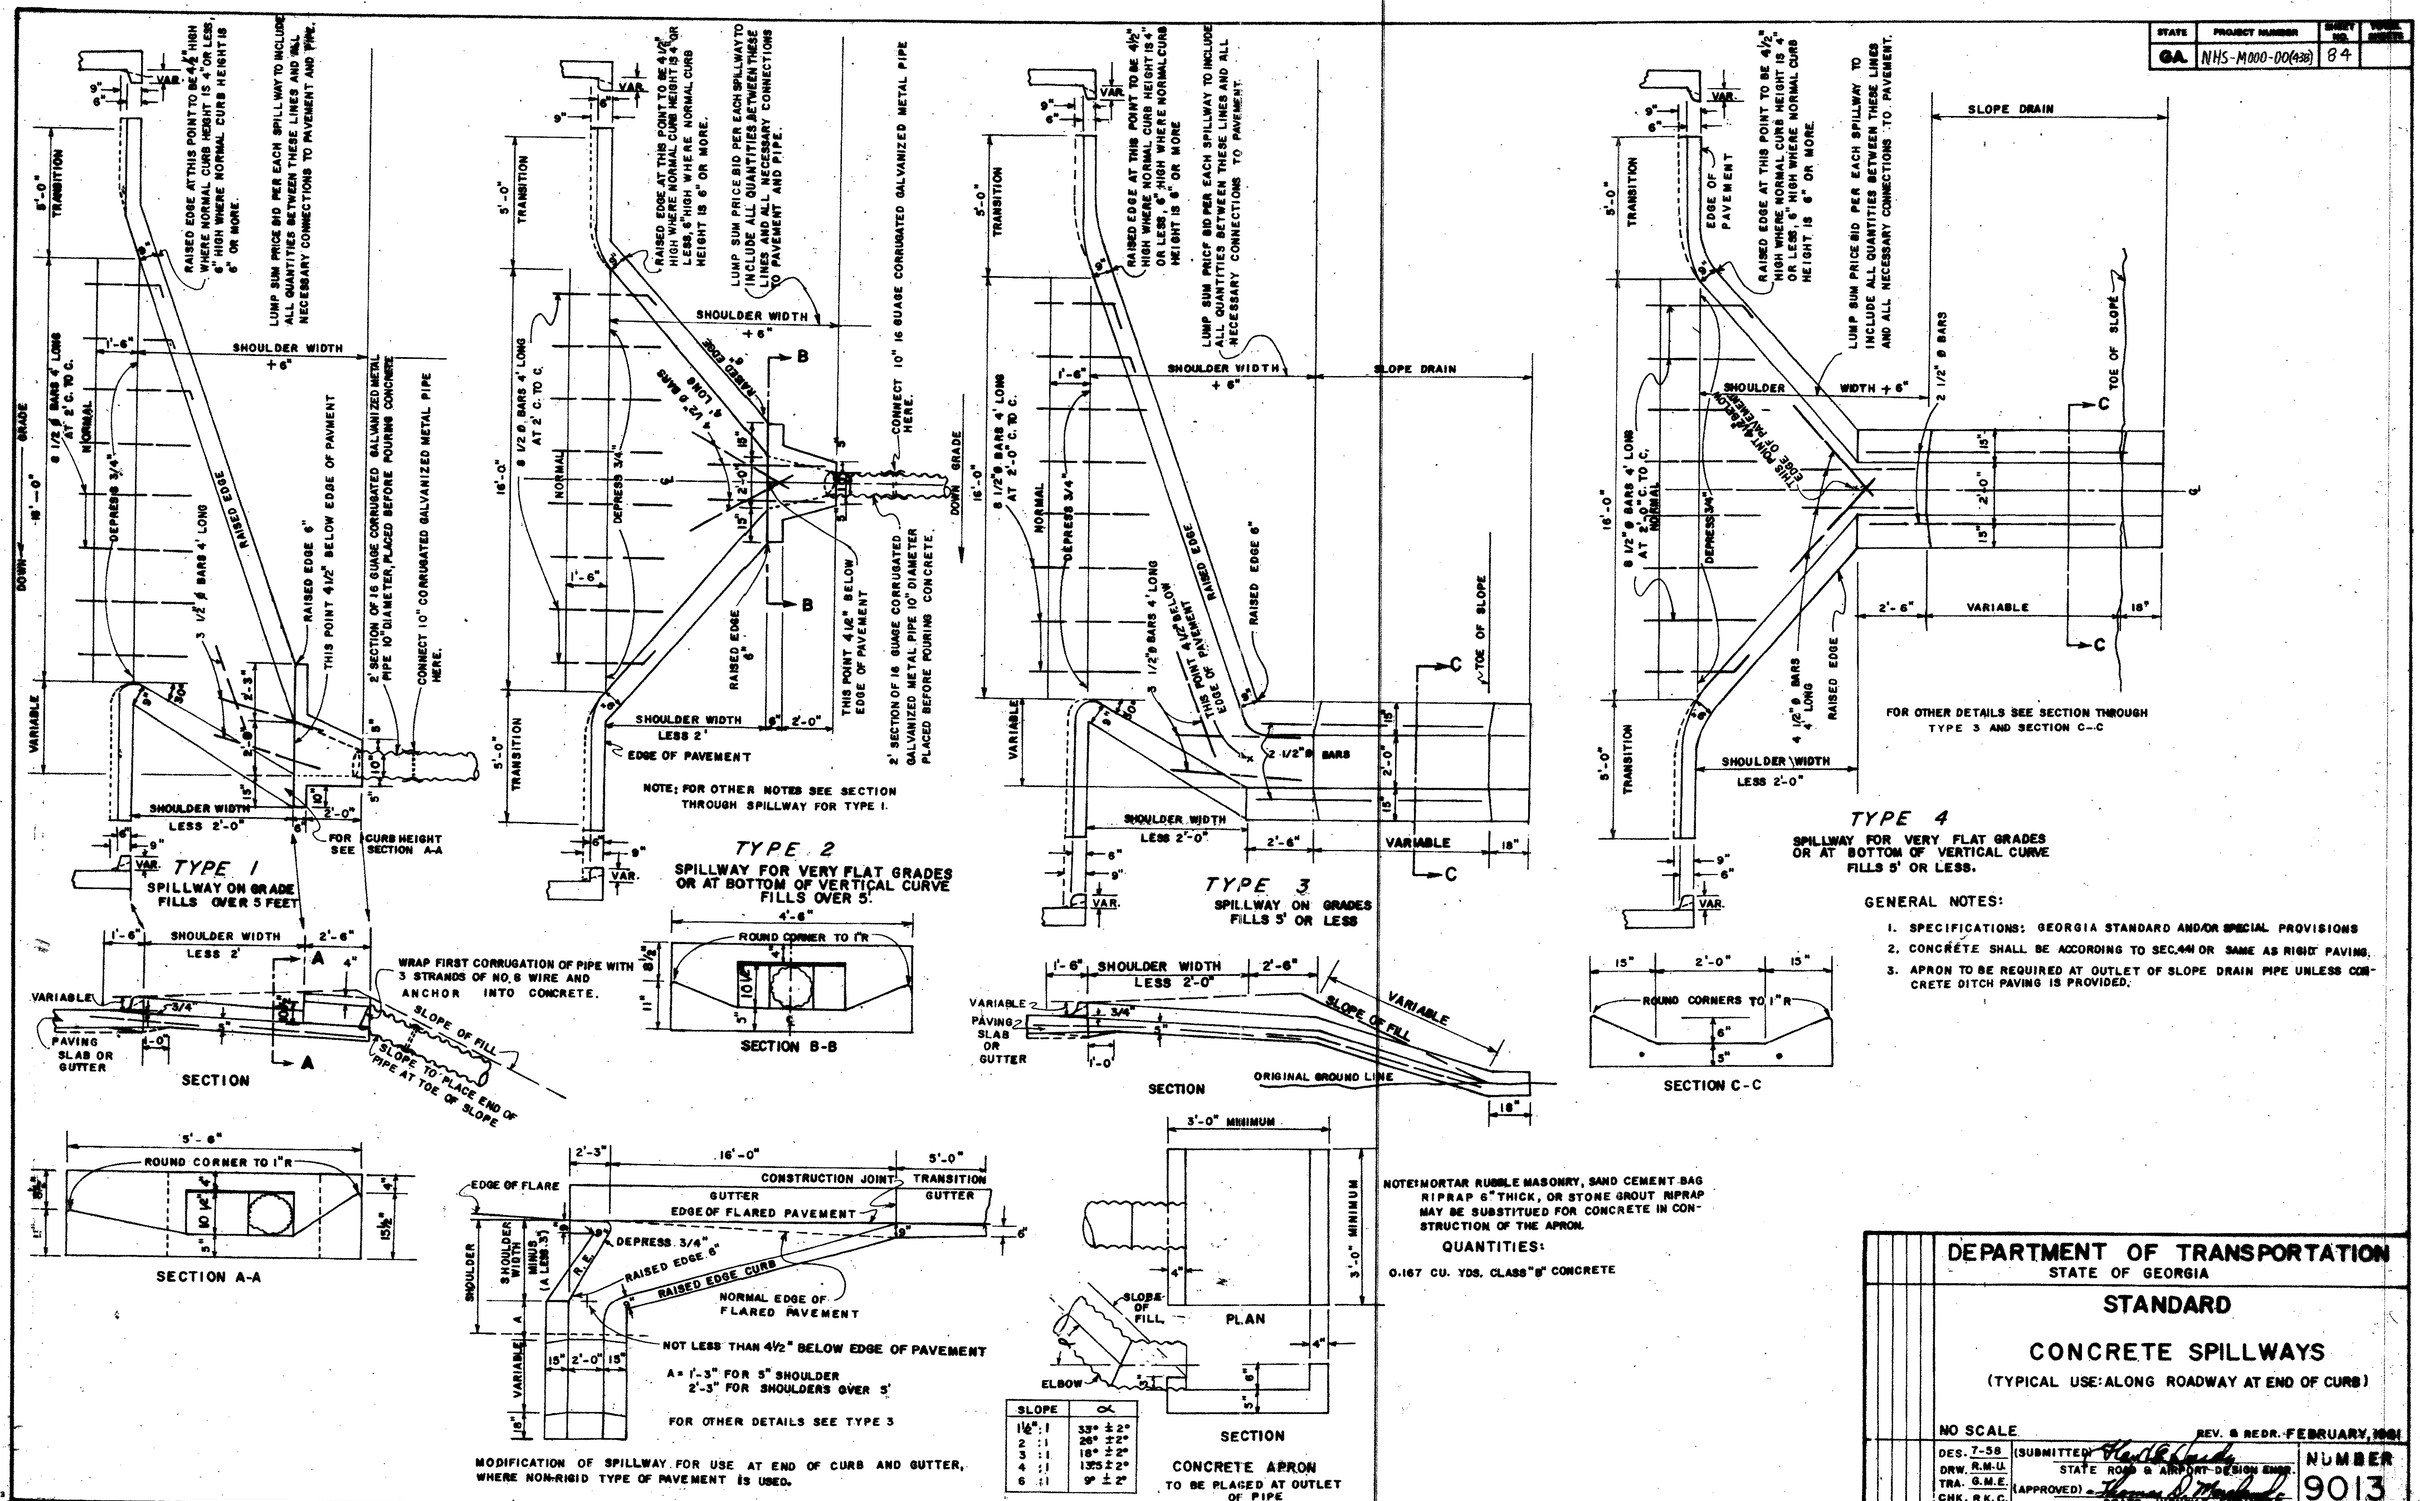

SLOPE	α
1½ : 1	33° ± 2°
2 : 1	26° ± 2°
3 : 1	18° ± 2°
4 : 1	13.5 ± 2°
6 : 1	9° ± 2°

DEPARTMENT OF TRANSPORTATION
STATE OF GEORGIA

STANDARD

CONCRETE SPILLWAYS

(TYPICAL USE: ALONG ROADWAY AT END OF CURB)

NO SCALE — REV. & REDR. FEBRUARY, 1961

DES. 7-58 (SUBMITTED) STATE ROAD & AIRPORT DESIGN ENGR.
DRW. R.M.U.
TRA. G.M.E.
CHK. R.K.C. (APPROVED) STATE HIGHWAY ENGINEER

NUMBER 9013

FORM EF3