STATE	PROJECT NUMBER	SHEET NO.	TOTAL SHEETS
GA.	NHS-M000-00(438)	99	

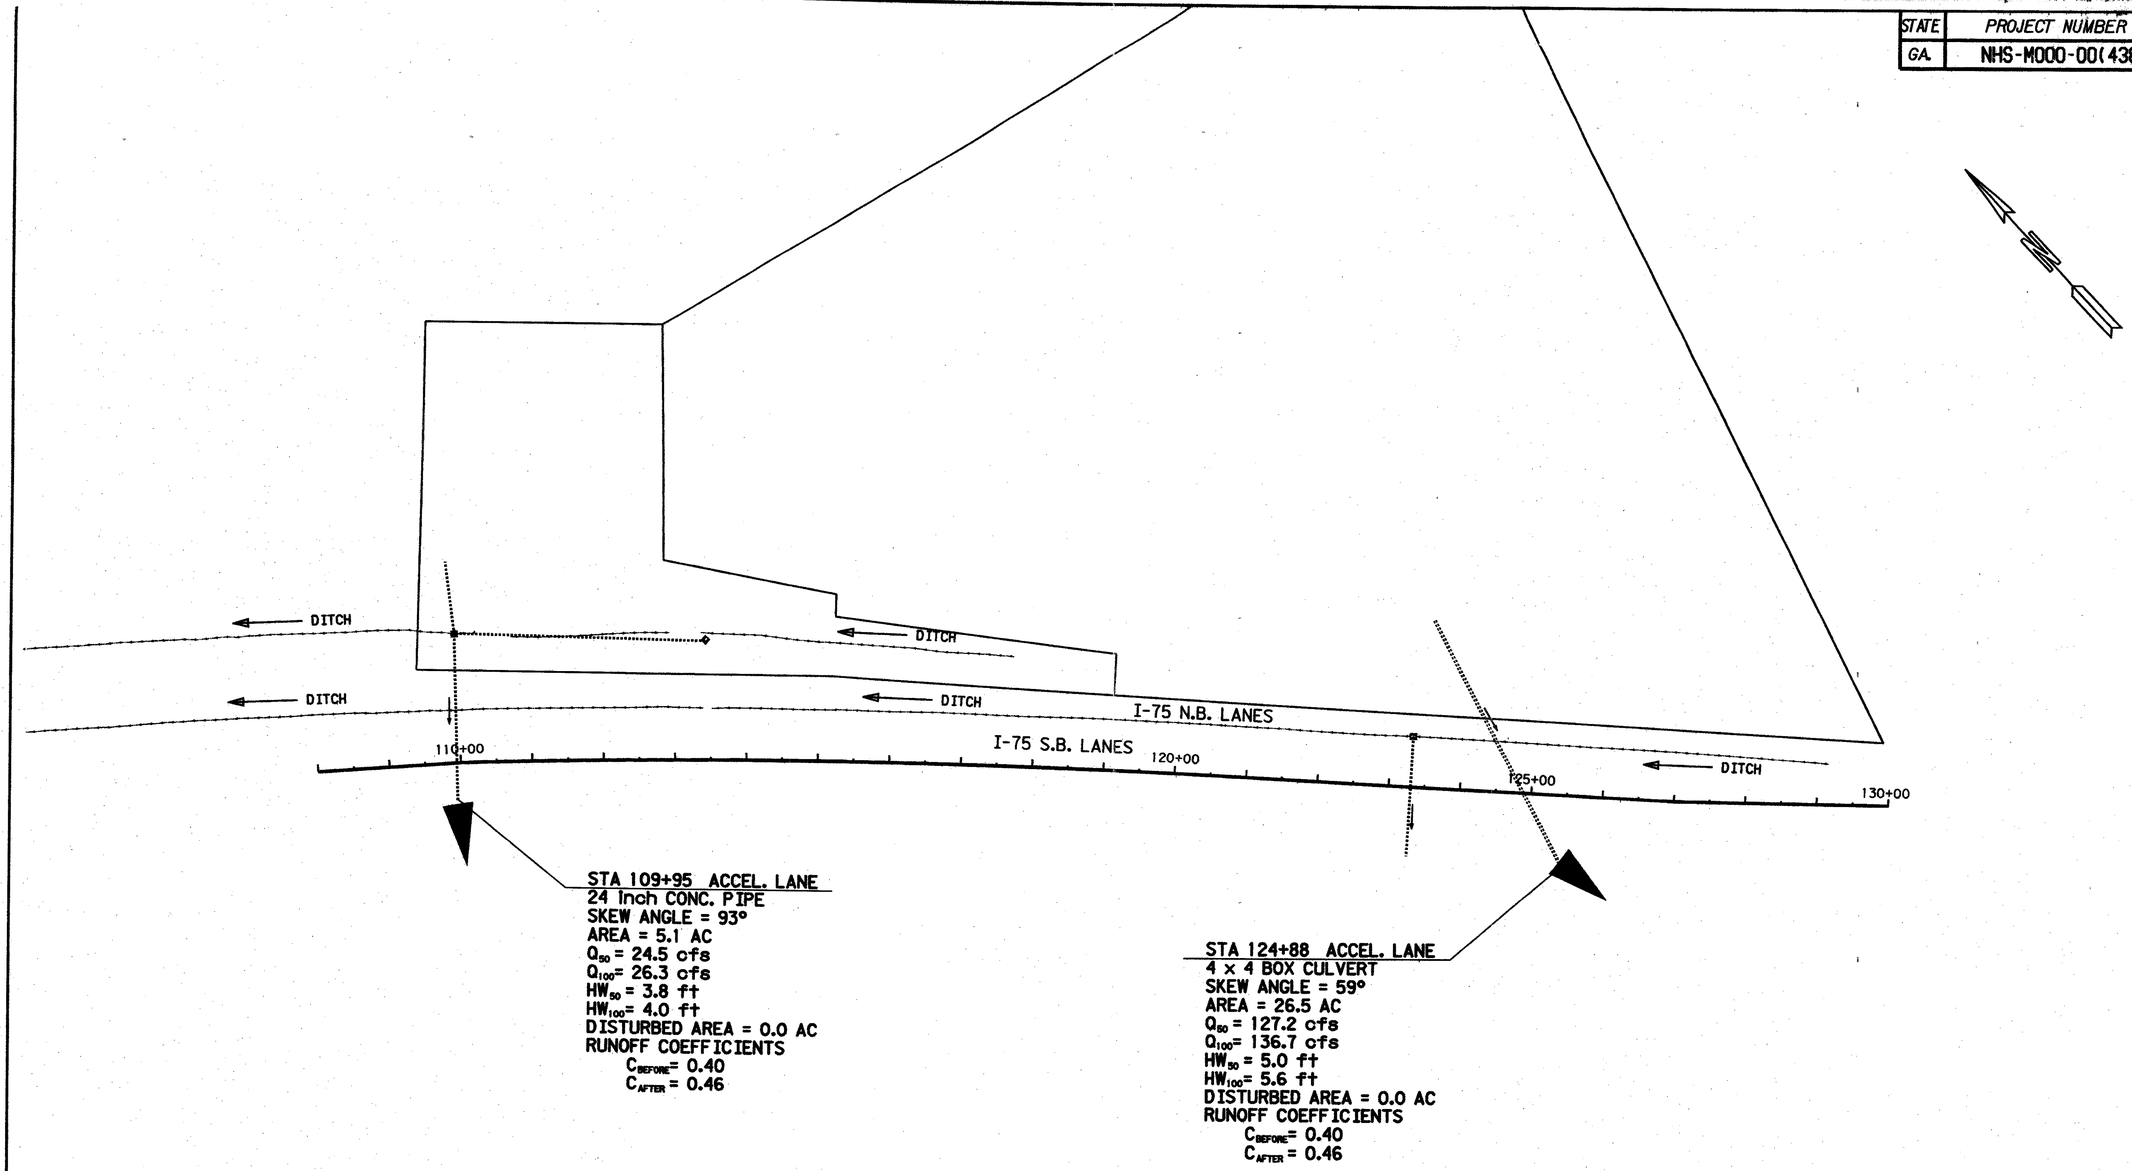

SCALE IN FEET
0 100 200 400

PBSJ

DATE	REVISIONS	DATE	REVISIONS

STATE OF GEORGIA
DEPARTMENT
OF
TRANSPORTATION
OFFICE OF MAINTENANCE

GEORGIA
DEPARTMENT OF TRANSPORTATION
DRAINAGE AREA MAP

I-75 CATOOSA COUNTY WEIGH
STATION, SOUTHBOUND DECEL/ACCEL.

11-JUN-2002 H:\1060327\M000438\Dgn\000438sdcm2.dgn