GA.	NHS-M000-00(438)	100	

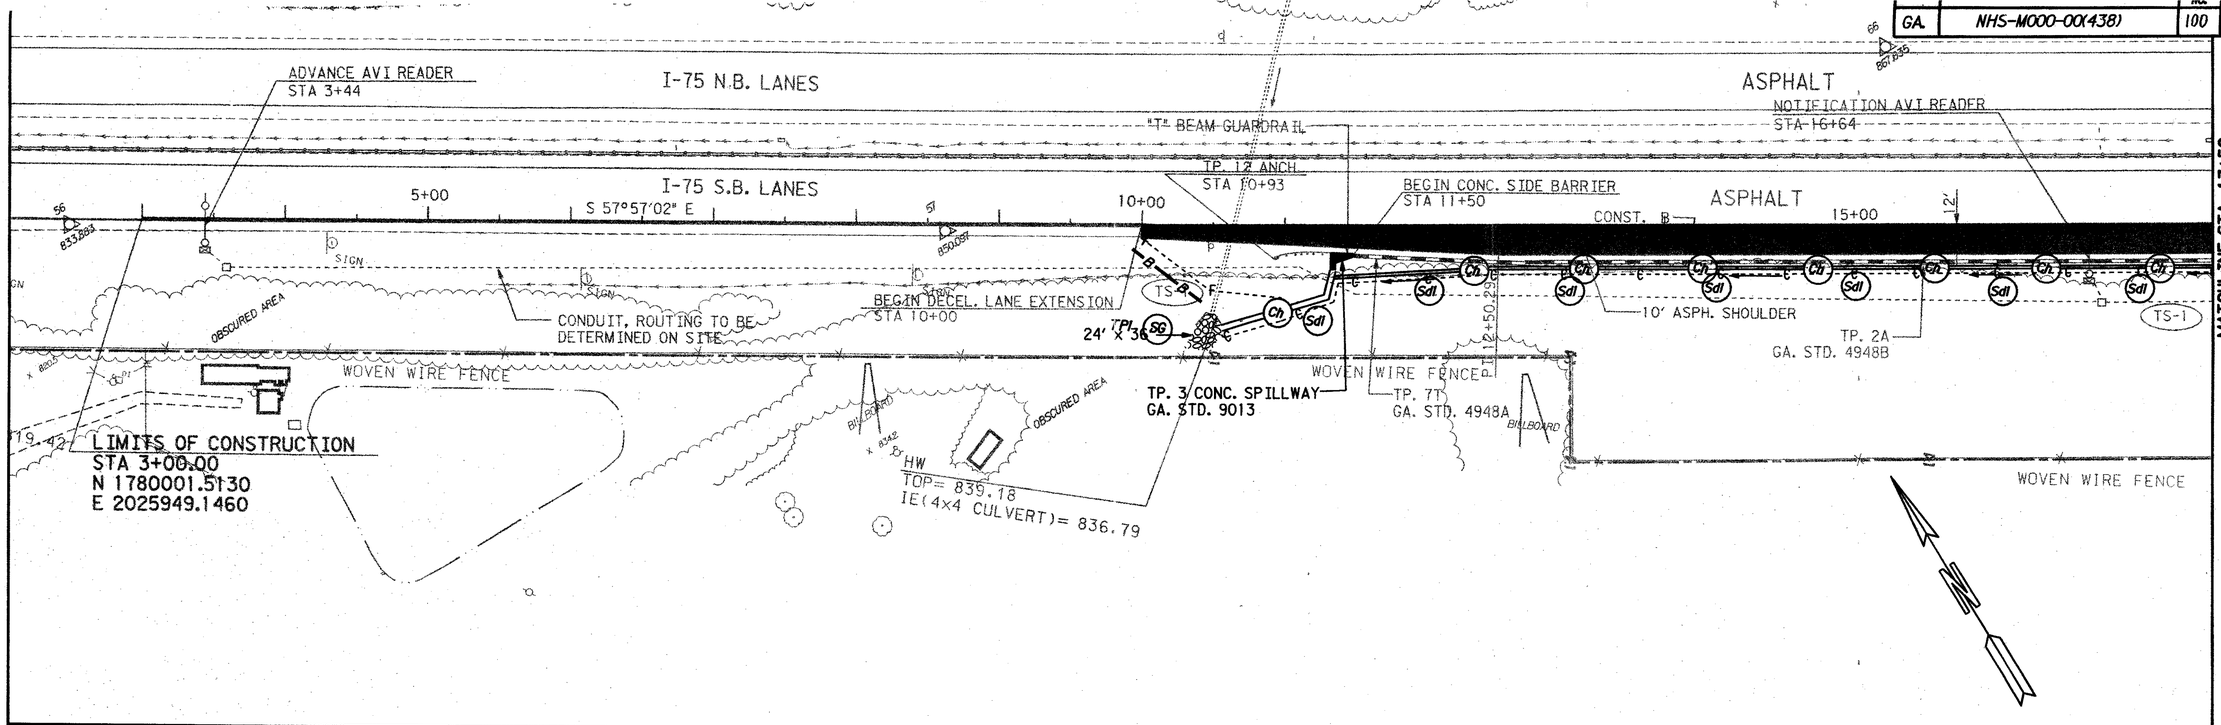

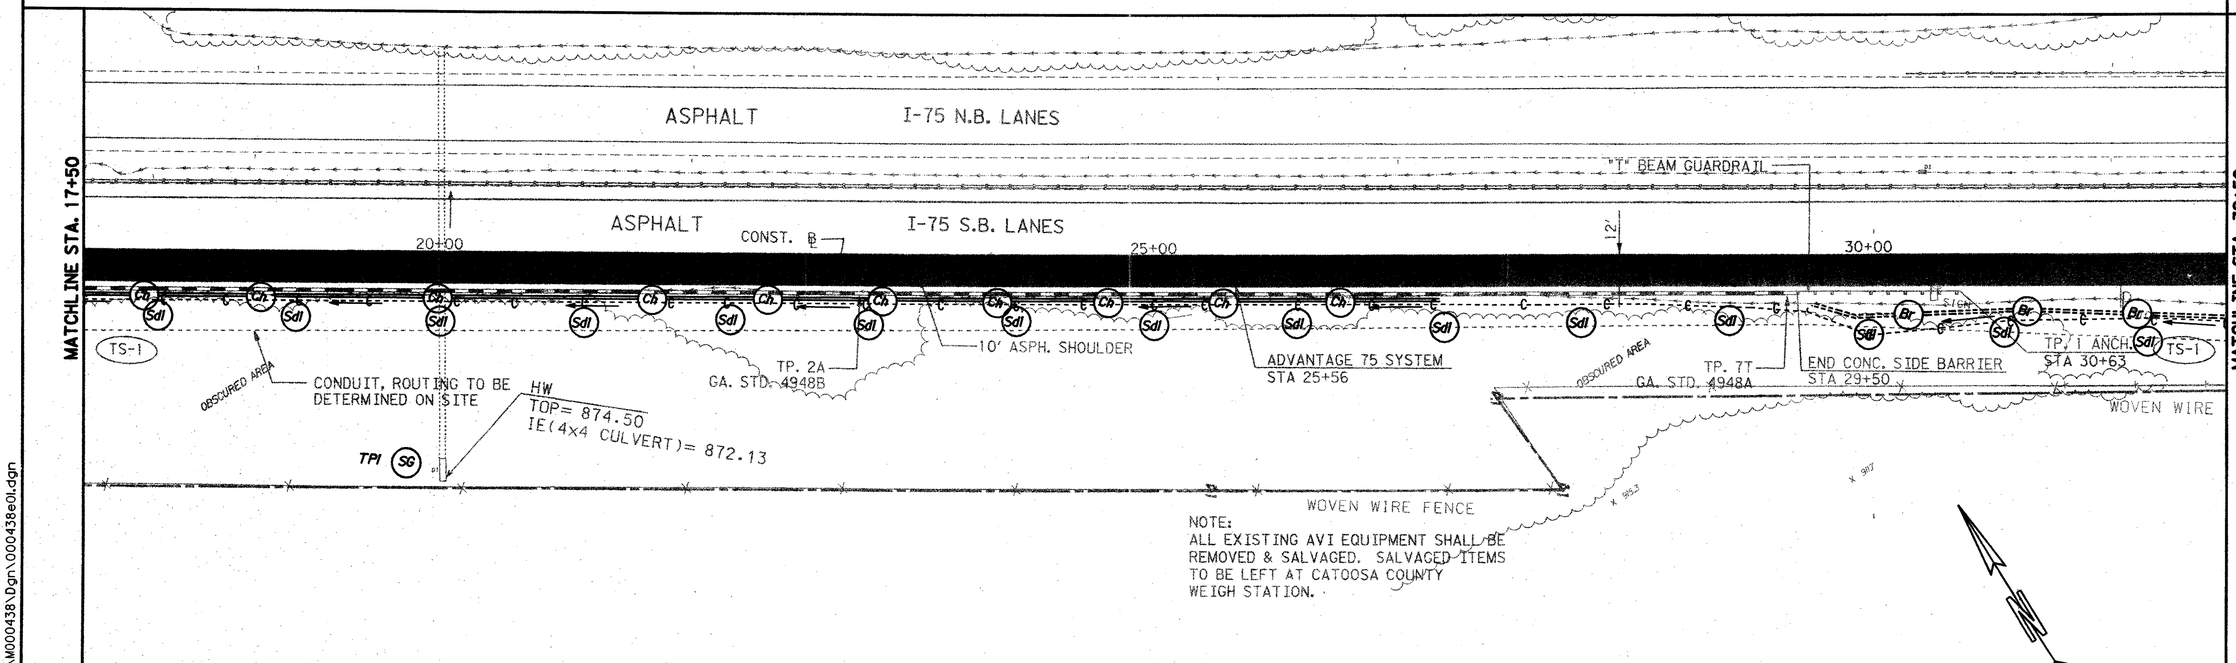

NOTE:
ALL EXISTING AVI EQUIPMENT SHALL BE REMOVED & SALVAGED. SALVAGED ITEMS TO BE LEFT AT CATOOSA COUNTY WEIGH STATION.

NOTE: ALL STATION AND OFFSETS ARE TAKEN FROM THE CONSTRUCTION BASELINE UNLESS OTHERWISE NOTED.

Stage 1 BMP Location Details

SCALE IN FEET
0 50 100 200

PBSJ

DATE	REVISIONS	DATE	REVISIONS

STATE OF GEORGIA
DEPARTMENT
OF
TRANSPORTATION
OFFICE OF MAINTENANCE

GEORGIA
DEPARTMENT OF TRANSPORTATION
EROSION CONTROL PLAN

I-75 CATOOSA COUNTY WEIGH STATION, SOUTHBOUND DECEL/ACCEL.

11-JUN-2002 H:\1060327\M000438\Dgn\000438e01.dgn