STATE	PROJECT NUMBER	SHEET NO.	TOTAL SHEETS
GA.	NHS-M000-00(438)	101	

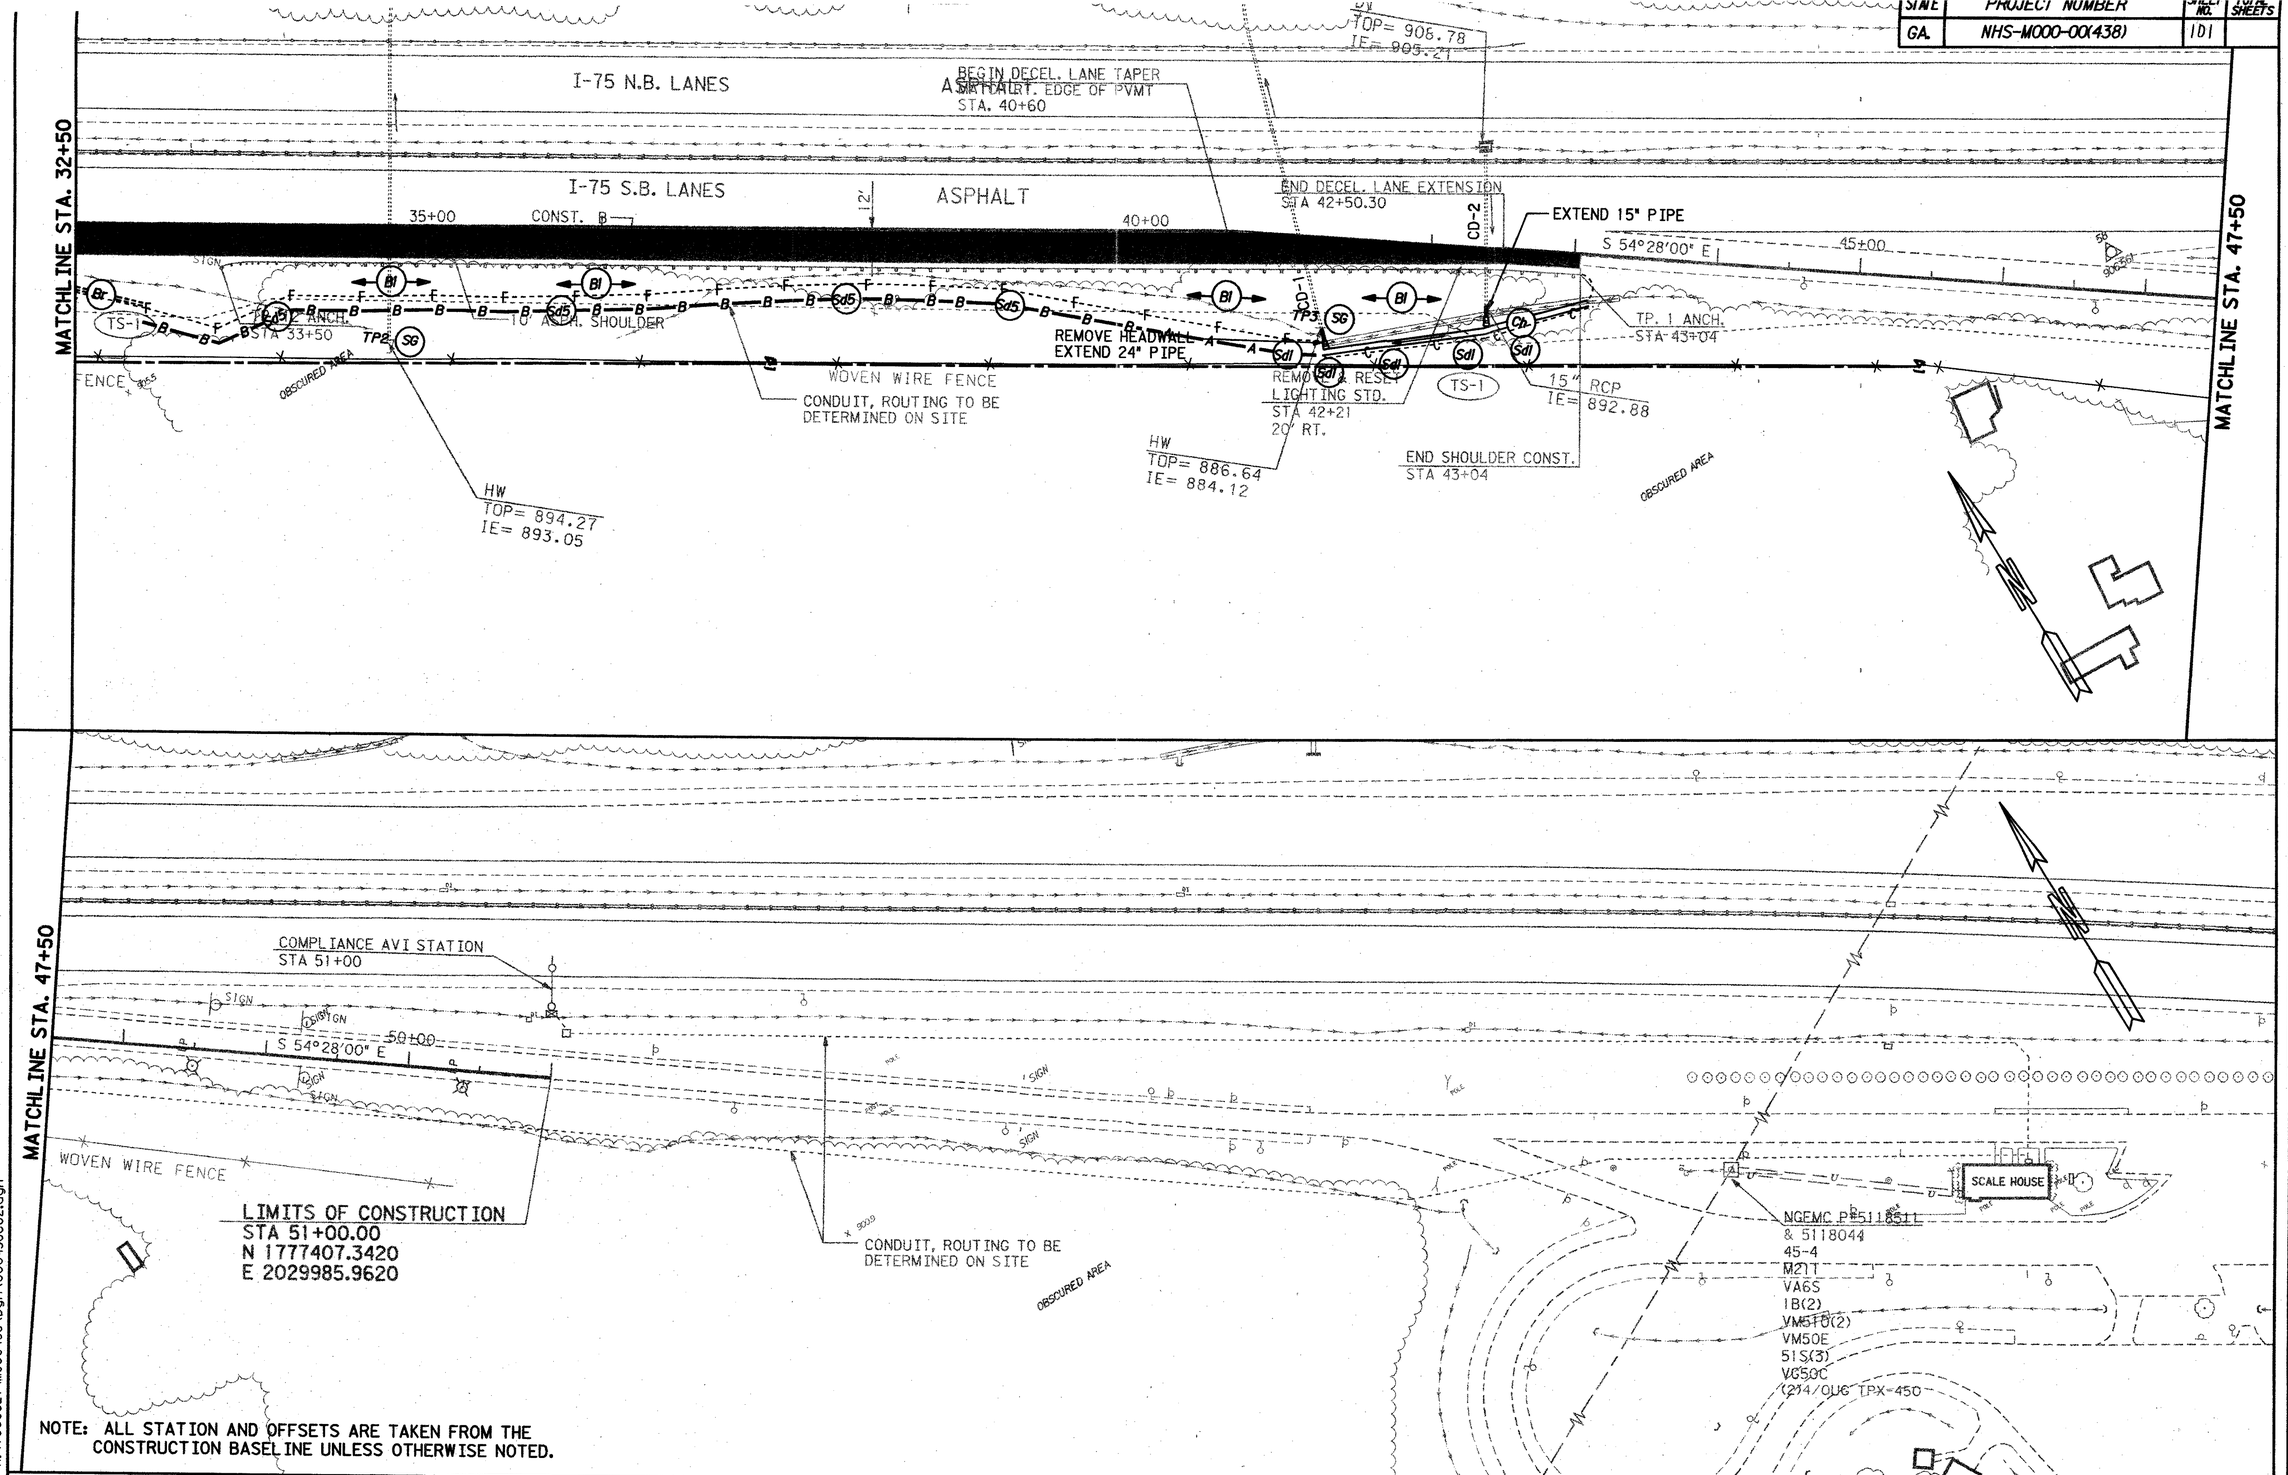

NOTE: ALL STATION AND OFFSETS ARE TAKEN FROM THE CONSTRUCTION BASELINE UNLESS OTHERWISE NOTED.

H:\Y060327\M000438\Dgn\000438e02.dgn

11-JUN-2002

SCALE IN FEET
0 50 100 200

PBSJ

DATE	REVISIONS	DATE	REVISIONS

STATE OF GEORGIA
DEPARTMENT
OF
TRANSPORTATION
OFFICE OF MAINTENANCE

GEORGIA
DEPARTMENT OF TRANSPORTATION
EROSION CONTROL PLAN

I-75 CATOOSA COUNTY WEIGH
STATION, SOUTHBOUND DECEL/ACCEL