STATE	PROJECT NUMBER	SHEET NO.	TOTAL SHEETS
GA.	NHS-M000-00(458)	1	80

LOCATION SKETCH

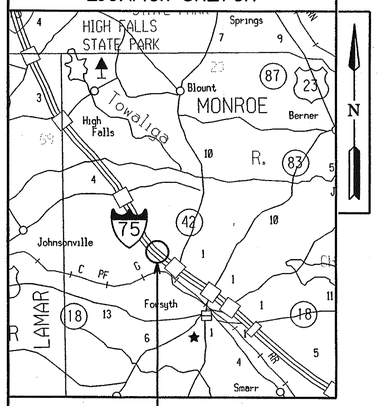

PROJECT NO.
NHS-M000-00(458)

DEPARTMENT OF TRANSPORTATION
STATE OF GEORGIA

PLAN OF PROPOSED
I-75 WEIGH STATION
NORTHBOUND AND SOUTHBOUND
DECELERATION LANE EXTENSIONS,
MONROE COUNTY

FEDERAL AID PROJECT
NHS-M000-00(458)

FEDERAL ROUTE NO: I-75
P.I. NO. M000458

NOTE:
ALL REFERENCES IN THIS DOCUMENT, WHICH INCLUDES ALL PAPERS, WRITINGS, DOCUMENTS, DRAWINGS, OR PHOTOGRAPHS USED, OR TO BE USED IN CONNECTION WITH THIS DOCUMENT, TO " STATE HIGHWAY DEPARTMENT OF GEORGIA ", "STATE HIGHWAY DEPARTMENT ", GEORGIA STATE HIGHWAY DEPARTMENT ", " HIGHWAY DEPARTMENT ", OR " DEPARTMENT " WHEN THE CONTEXT THEREOF MEANS THE STATE HIGHWAY DEPARTMENT OF GEORGIA MEAN, AND SHALL BE DEEMED TO MEAN THE DEPARTMENT OF TRANSPORTATION.

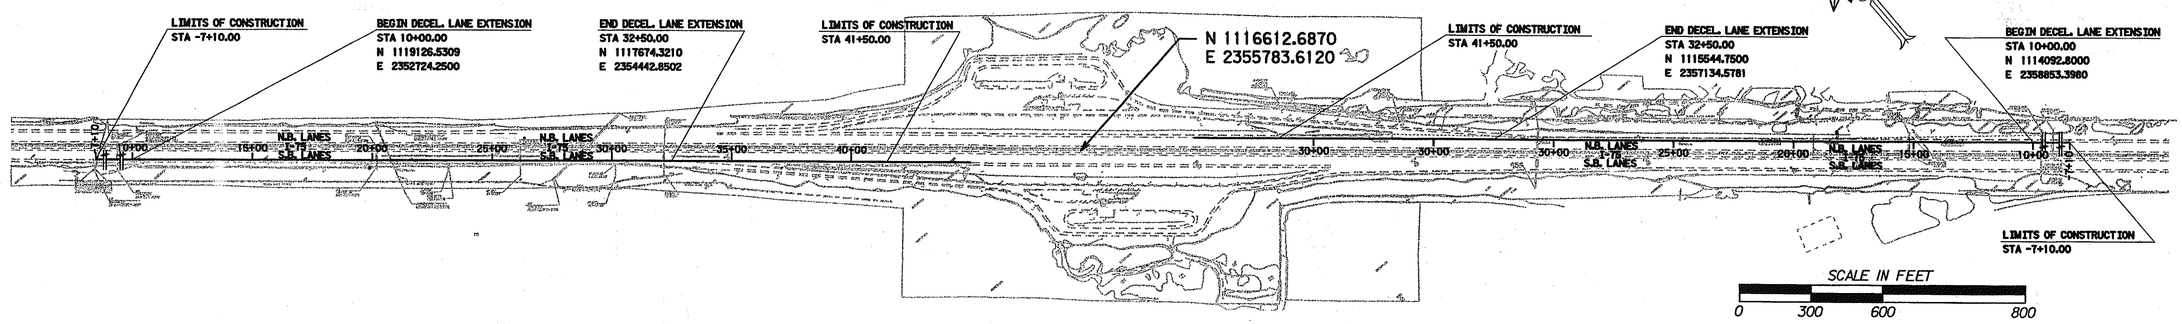

#5

DESIGN DATA:	
TRAFFIC A.D.T.: MONROE CO.	(2002)
I-75 AT WEIGH STATION SB.	30827
NB	13732
SPEED DESIGN:	65 MPH (ALL SITES)
FUNCTIONAL CLASS:	RURAL INTERSTATE, PRINCIPAL ARTERIAL

LENGTH OF PROJECT	MONROE COUNTY (#207) I-75 NB, I-75 SB		TOTAL
	MILES		MILES
NET LENGTH OF ROADWAY	0.920	0.920	1.840
NET LENGTH OF BRIDGE CULVERTS	-	-	-
NET LENGTH OF PROJECT	0.920	0.920	1.840
GROSS LENGTH OF EXCEPTION	-	-	-
GROSS LENGTH OF PROJECT	0.920	0.920	1.840

PROJECT DESIGNATION: FULL OVERSIGHT

LOCATION AND DESIGN APPROVAL DATE: APRIL 22, 1999

PREPARED BY: POST, BUCKLEY, SCHUH & JERNIGAN

RECOMMENDED FOR SUBMISSION BY:

SUBMITTED BY:

1-30-03	
DATE	CHIEF ENGINEER

THE DATA, TOGETHER WITH ALL OTHER INFORMATION SHOWN ON THESE PLANS OR IN ANYWAY INDICATED THEREBY, WHETHER BY DRAWINGS OR NOTES, OR IN ANY OTHER MANNER, ARE BASED UPON FIELD INVESTIGATIONS AND ARE BELIEVED TO BE INDICATIVE OF ACTUAL CONDITIONS. HOWEVER, THE SAME ARE SHOWN AS INFORMATION ONLY, ARE NOT GUARANTEED, AND DO NOT BIND THE DEPARTMENT OF TRANSPORTATION IN ANY WAY. THE ATTENTION OF BIDDER IS SPECIFICALLY DIRECTED TO SUBSECTIONS 102.04, 102.05, AND 104.03 OF THE SPECIFICATIONS.

THIS PROJECT IS LOCATED 100% WITHIN MONROE COUNTY (#207)
THIS PROJECT IS LOCATED 100 %
IN CONGRESSIONAL DISTRICT NO. 3

SURVEY AND COORDINATE DATA

HORIZ. DATUM - GA. STATE PLANE COORDINATE SYSTEM (1983)
VERT. DATUM - NAVD 1988
COORDINATE ZONE - GA. WEST
PROJECT UNITS - ENGLISH

GEORGIA REGISTERED NO. 19480 PROFESSIONAL ENGINEER RONALD H. MORRIS
10-21-02

PLANS COMPLETED 10-21-02	
REVISIONS 3-04-03	

21-OCT-2002 H:\+060328\M000458\Dgn\000458cover.dgn