STATE	PROJECT NUMBER	SHEET NO.	TOTAL SHEETS
GA.	NHS-M000-00(458)	10	

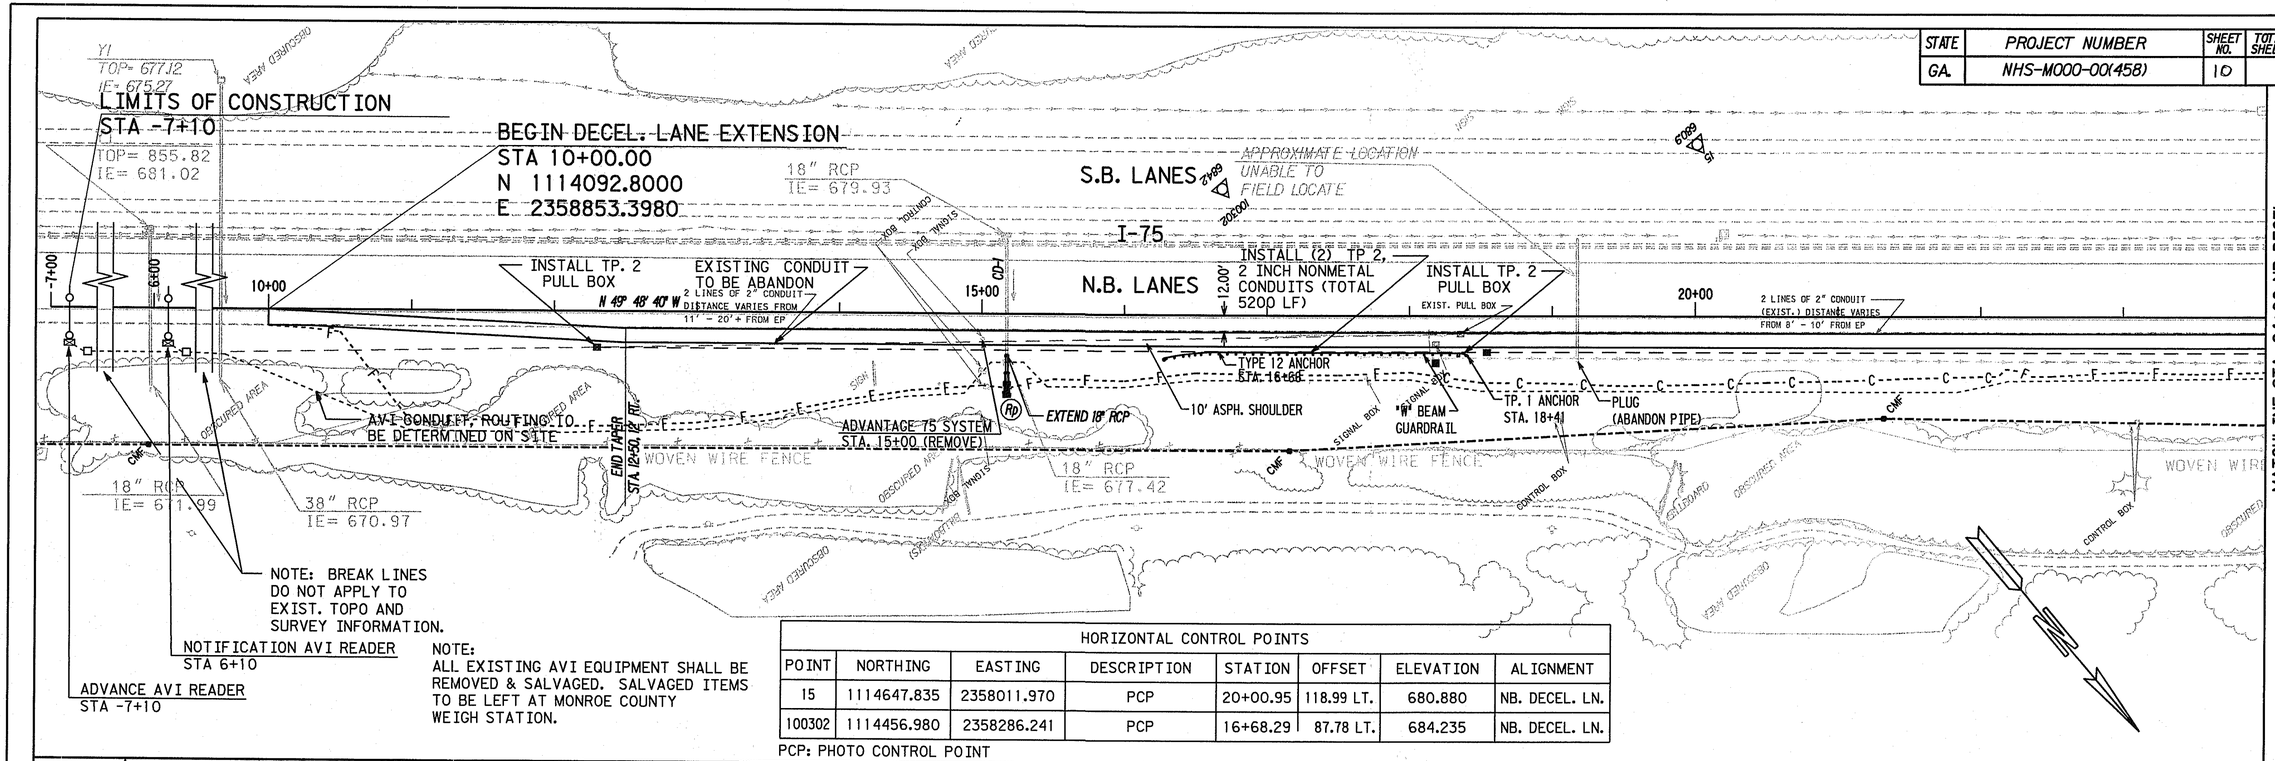

HORIZONTAL CONTROL POINTS							
POINT	NORTHING	EASTING	DESCRIPTION	STATION	OFFSET	ELEVATION	ALIGNMENT
15	1114647.835	2358011.970	PCP	20+00.95	118.99 LT.	680.880	NB. DECEL. LN.
100302	1114456.980	2358286.241	PCP	16+68.29	87.78 LT.	684.235	NB. DECEL. LN.

PCP: PHOTO CONTROL POINT

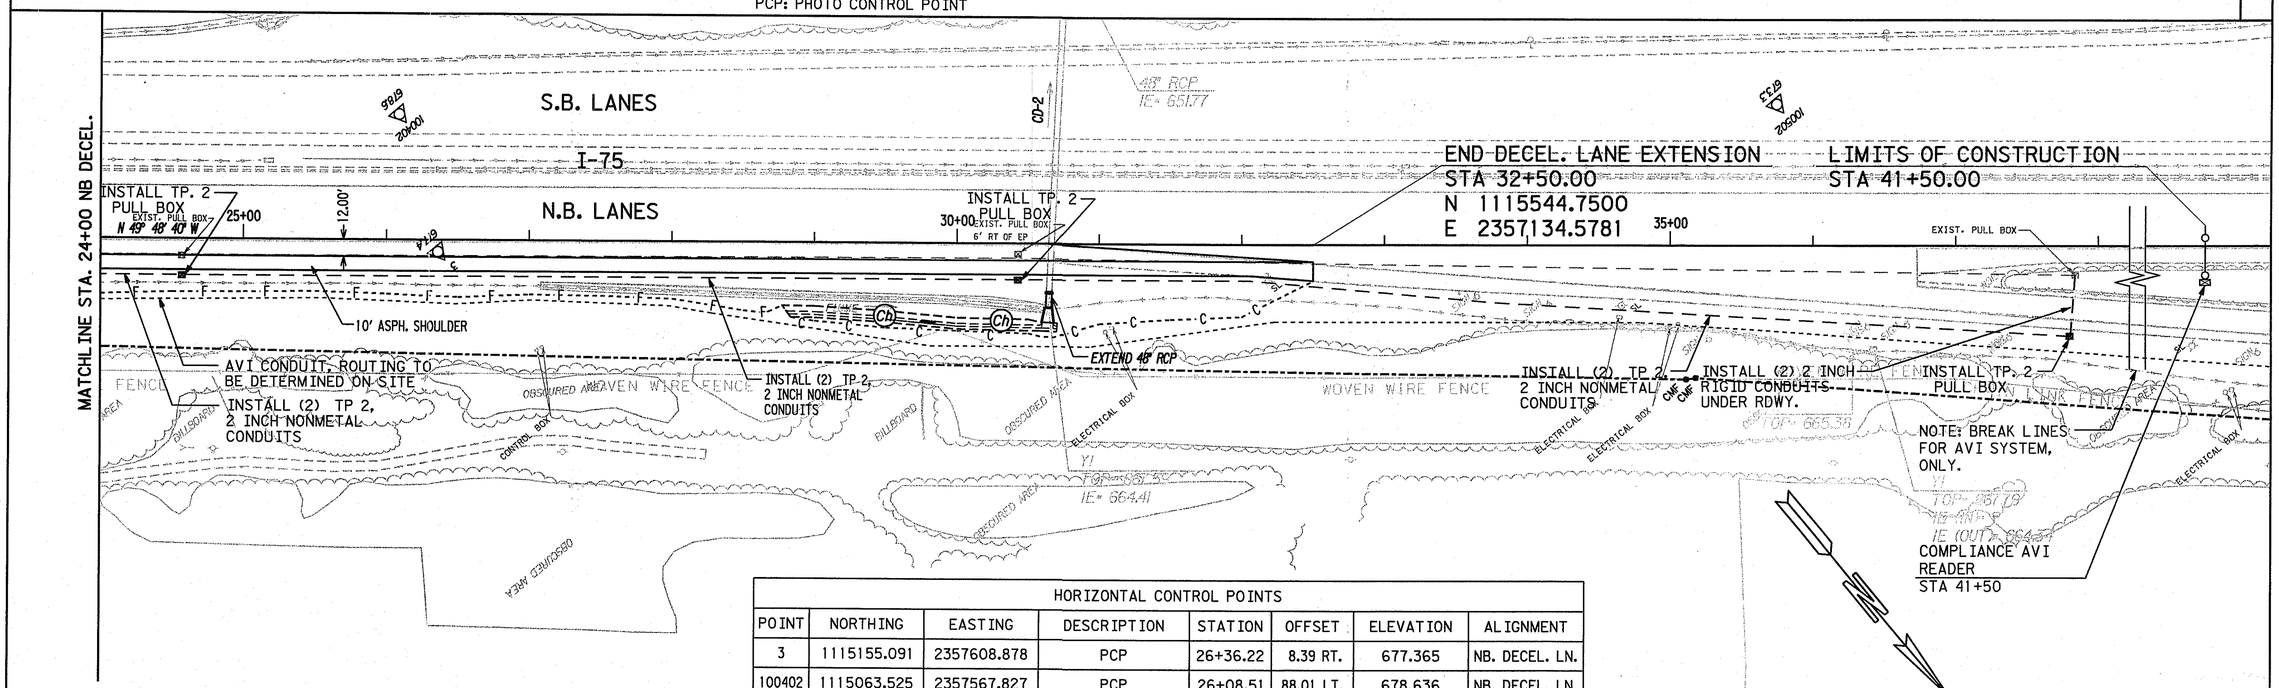

HORIZONTAL CONTROL POINTS							
POINT	NORTHING	EASTING	DESCRIPTION	STATION	OFFSET	ELEVATION	ALIGNMENT
3	1115155.091	2357608.878	PCP	26+36.22	8.39 RT.	677.365	NB. DECEL. LN.
100402	1115063.525	2357567.827	PCP	26+08.51	88.01 LT.	678.636	NB. DECEL. LN.
100502	1115678.049	2356822.831	PCP	35+74.18	99.32 LT.	673.252	NB. DECEL. LN.

PCP: PHOTO CONTROL POINT

NOTE: ALL STATION AND OFFSETS ARE TAKEN FROM THE CONSTRUCTION BASELINE UNLESS OTHERWISE NOTED.

PROPERTY LINE
REQUIRED R/W LINE
CONSTRUCTION LIMITS
EASEMENT FOR CONSTRUCTION & MAINTENANCE OF SLOPES
EASEMENT FOR CONSTR OF SLOPES
EASEMENT FOR CONSTR OF DRIVES
HISTORICAL PARCEL

BEGIN LIMIT OF ACCESS BLA
END LIMIT OF ACCESS ELA
EXIST. LIMIT OF ACCESS
EXIST. R/W AND LIMIT OF ACCESS
EXISTING R/W LINE

SCALE IN FEET
0 50 100 200

PBSJ

DATE	REVISIONS	DATE	REVISIONS

STATE OF GEORGIA
DEPARTMENT
OF
TRANSPORTATION
OFFICE OF MAINTENANCE

GEORGIA
DEPARTMENT OF TRANSPORTATION
CONSTRUCTION PLAN

I-75 MONROE COUNTY WEIGH STATION, NORTHBOUND DECEL.

28-JAN-2003 h:\t060328\M000458\Dgn\000458c01.dgn