STATE	PROJECT NUMBER	SHEET NO.	TOTAL SHEETS
GA.	NHS-M000-00(458)	12	80

REVISION DATES

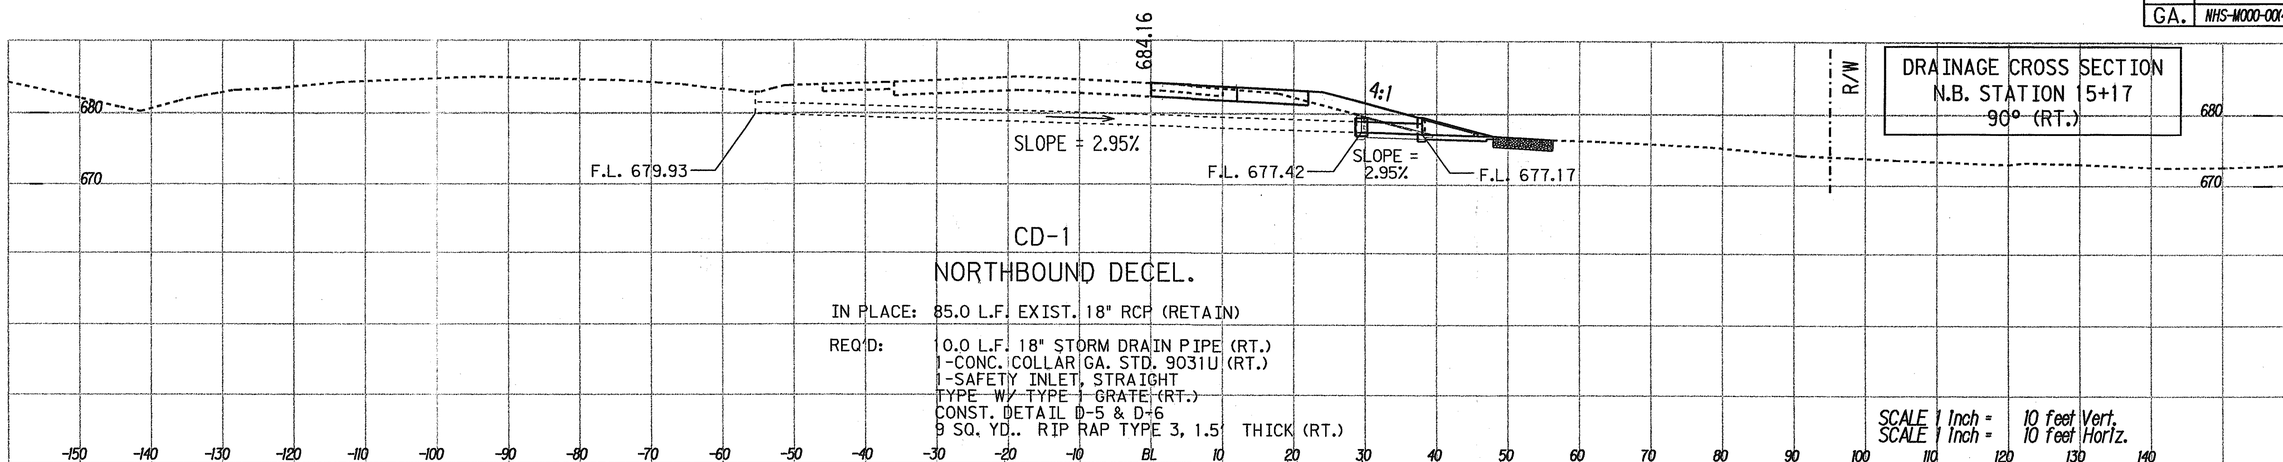

CD-1

NORTHBOUND DECEL.

IN PLACE: 85.0 L.F. EXIST. 18" RCP (RETAIN)

REQ'D: 10.0 L.F. 18" STORM DRAIN PIPE (RT.)
1-CONC. COLLAR GA. STD. 9031U (RT.)
1-SAFETY INLET, STRAIGHT
TYPE W/ TYPE 1 GRATE (RT.)
CONST. DETAIL D-5 & D-6
9 SQ. YD.. RIP RAP TYPE 3, 1.5' THICK (RT.)

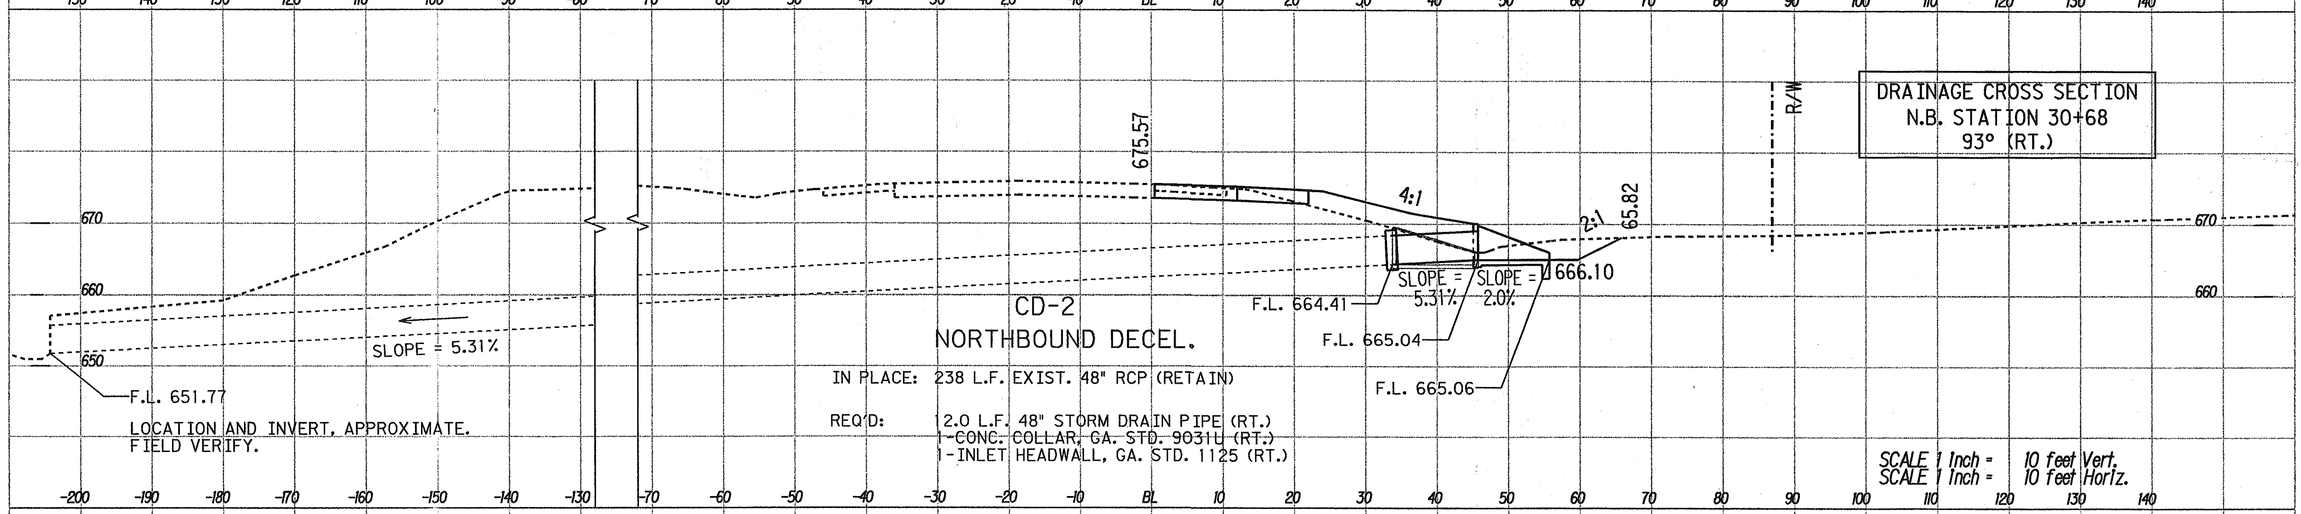

CD-2

NORTHBOUND DECEL.

IN PLACE: 238 L.F. EXIST. 48" RCP (RETAIN)

REQ'D: 12.0 L.F. 48" STORM DRAIN PIPE (RT.)
1-CONC. COLLAR, GA. STD. 9031U (RT.)
1-INLET HEADWALL, GA. STD. 1125 (RT.)

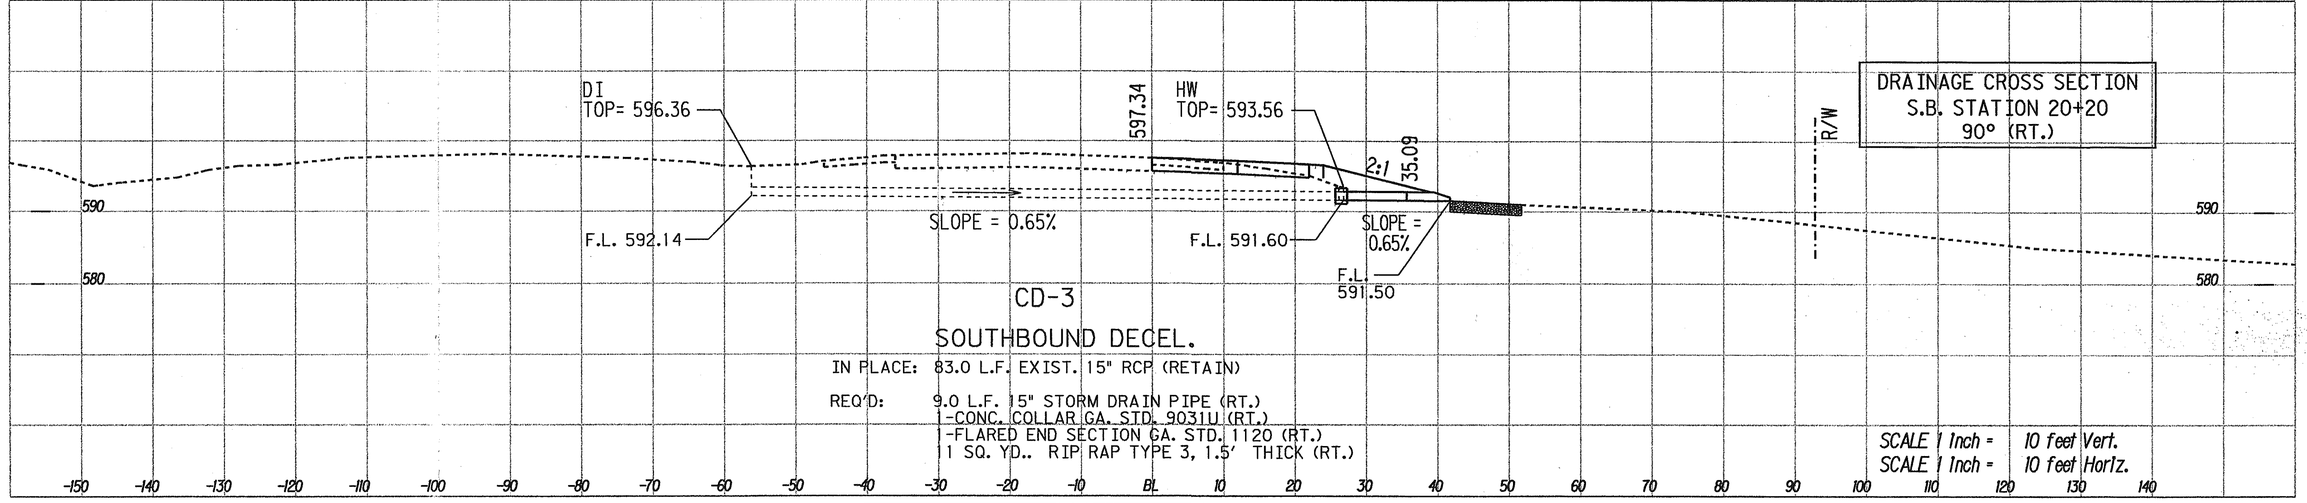

CD-3

SOUTHBOUND DECEL.

IN PLACE: 83.0 L.F. EXIST. 15" RCP (RETAIN)

REQ'D: 9.0 L.F. 15" STORM DRAIN PIPE (RT.)
1-CONC. COLLAR GA. STD. 9031U (RT.)
1-FLARED END SECTION GA. STD. 1120 (RT.)
11 SQ. YD.. RIP RAP TYPE 3, 1.5' THICK (RT.)

DRAINAGE PROFILES	STATE OF GEORGIA DEPARTMENT OF TRANSPORTATION OFFICE OF MAINTENANCE	I-75 MONROE COUNTY WEIGH STATION, NORTHBOUND/SOUTHBOUND DECELERATION LANE EXTENSIONS