STATE	PROJECT NUMBER	SHEET NO.	TOTAL SHEETS
GA.	NHS-M000-00(458)	13	80

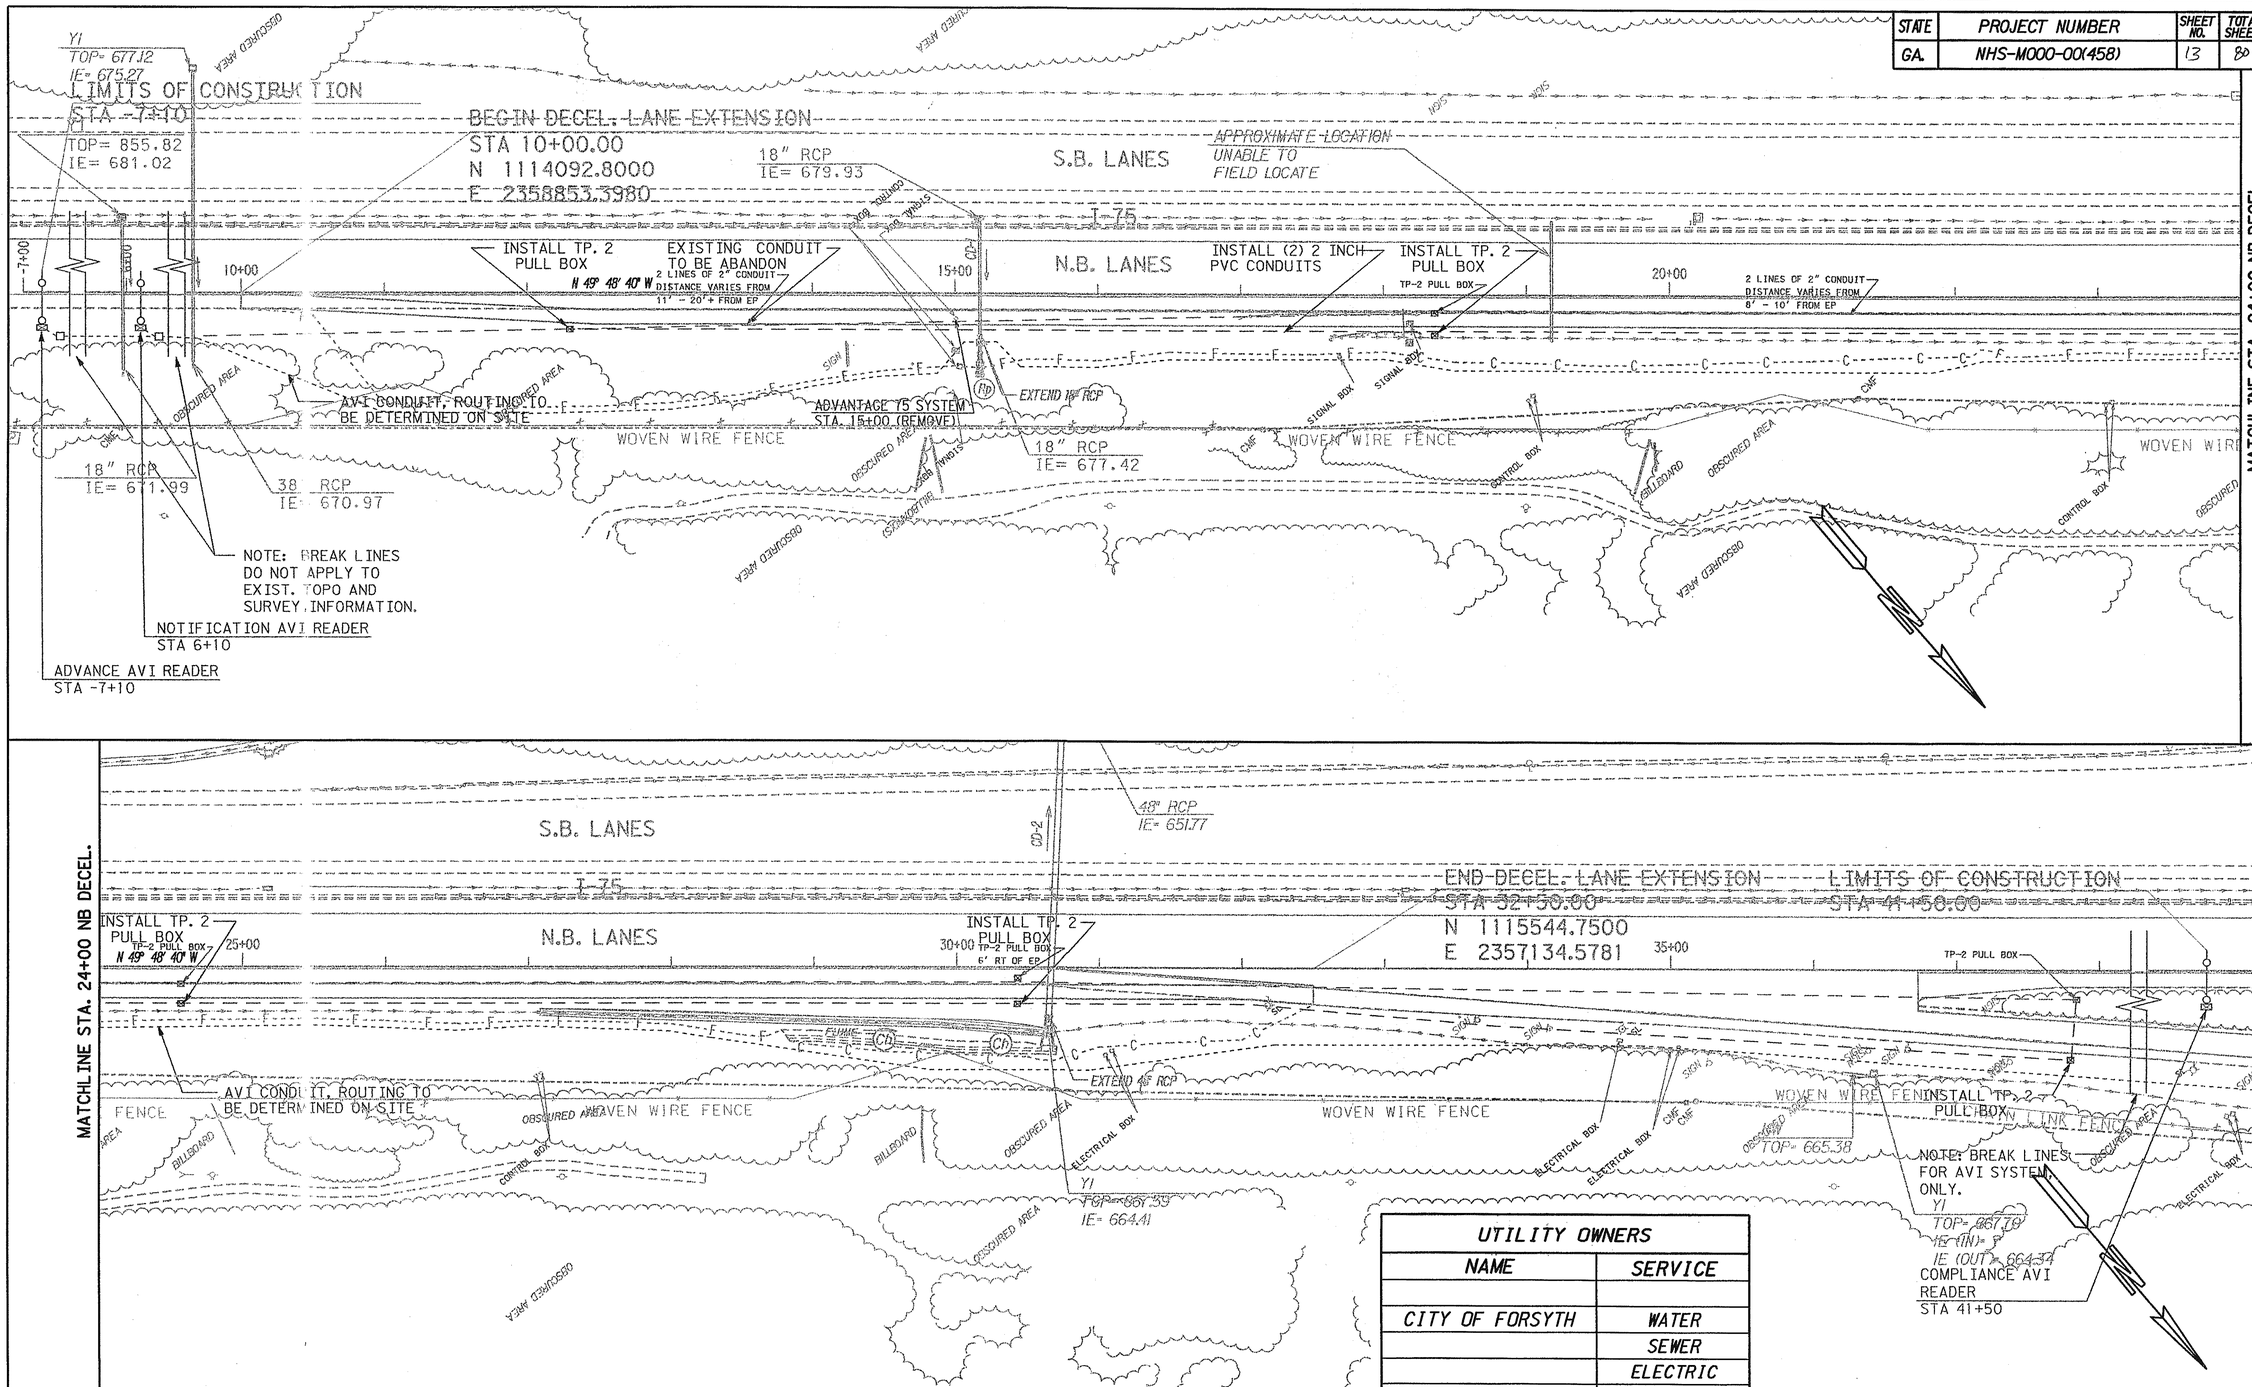

NOTE: ALL STATION AND OFFSETS ARE TAKEN FROM THE CONSTRUCTION BASELINE UNLESS OTHERWISE NOTED.

SCALE IN FEET
0 50 100 200

UTILITY OWNERS	
NAME	SERVICE
CITY OF FORSYTH	WATER
	SEWER
	ELECTRIC
	GAS
	TELEPHONE

NOTE: A.V.I. SYSTEM OWNER GA. DOT.

EXISTING UTILITY LEGEND		PROPOSED UTILITY LEGEND	
WATER	POWER LINE	WATER	POWER LINE
GAS LINE	TELEPHONE (UNDERGROUND)	GAS LINE	TELEPHONE (UNDERGROUND)
SEWER	TELEPHONE (AERIAL)	SEWER	TELEPHONE (AERIAL)

PBSJ

DATE	REVISIONS	DATE	REVISIONS

STATE OF GEORGIA
DEPARTMENT
OF
TRANSPORTATION
OFFICE OF MAINTENANCE

GEORGIA
DEPARTMENT OF TRANSPORTATION
UTILITY PLAN

I-75 MONROE COUNTY WEIGH
STATION, NORTHBOUND DECEL.

21-OCT-2002 H:\060328\M000458\Dgn\000458u01.dgn