STATE	PROJECT NUMBER	SHEET NO.	TOTAL SHEETS
GA.	NHS-M000-00(458)	14	80

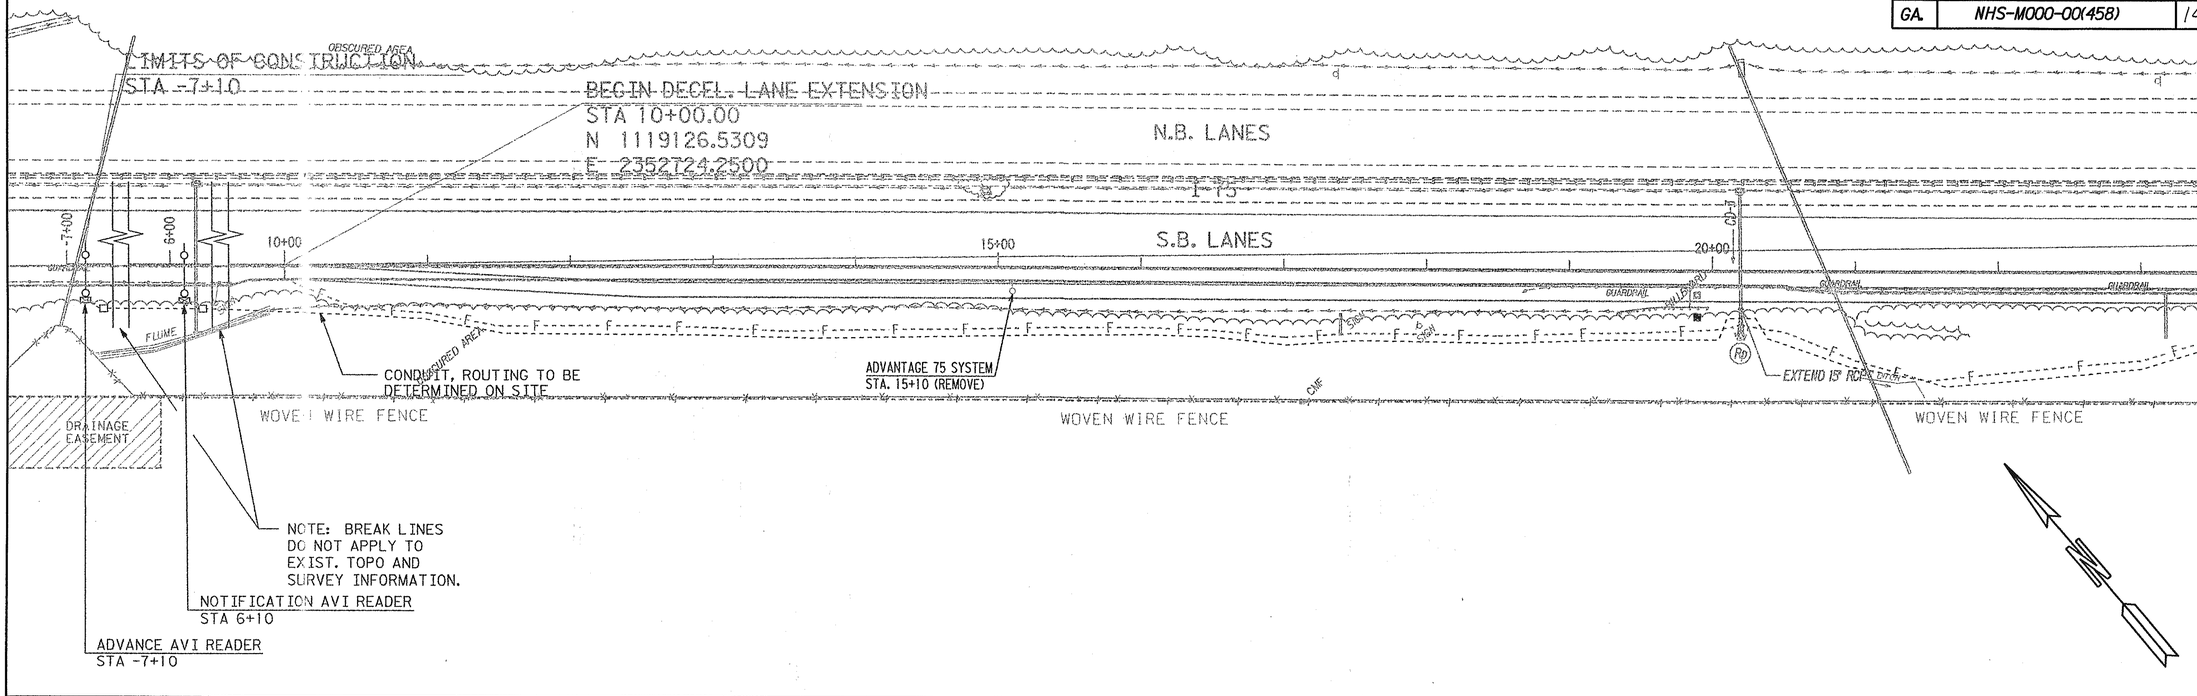

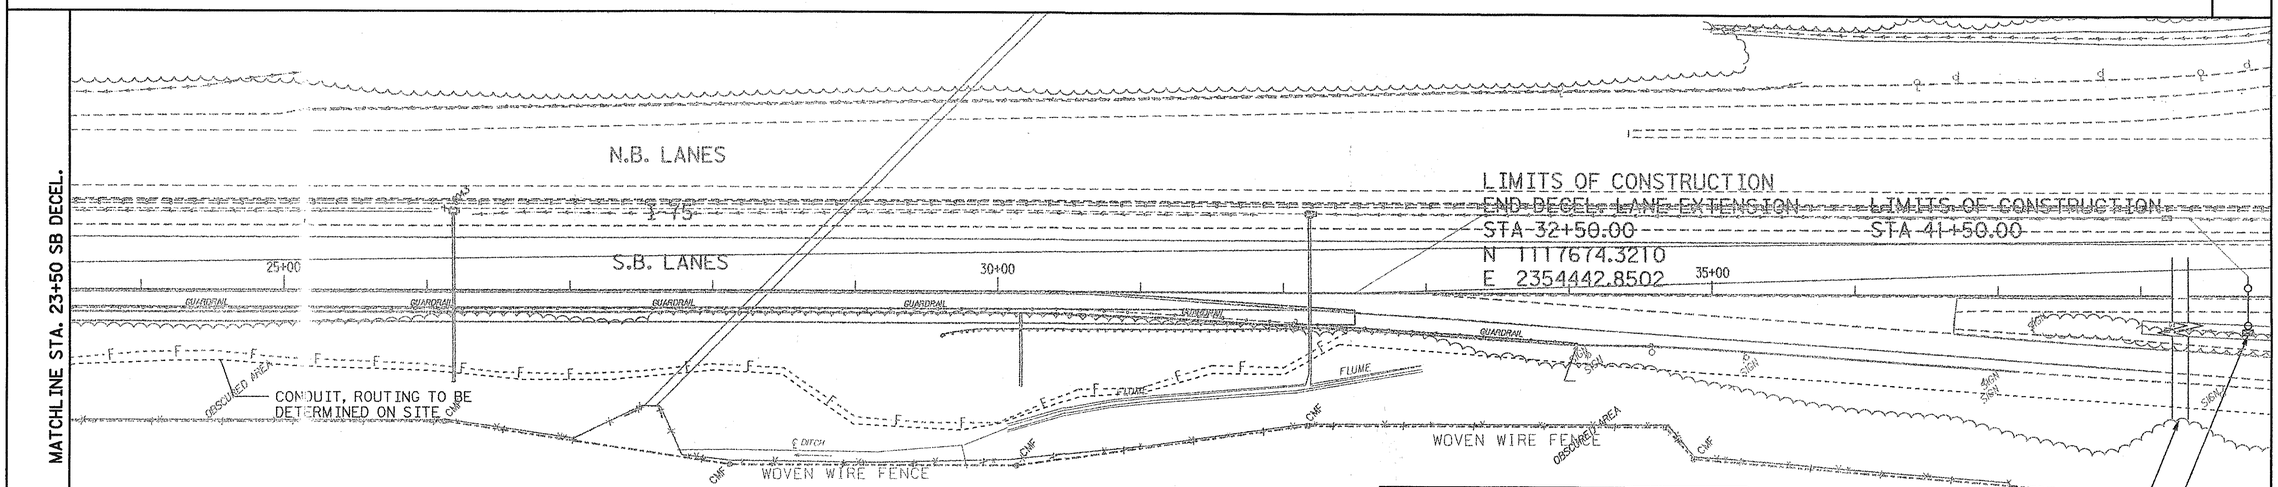

UTILITY OWNERS	
NAME	SERVICE
CITY OF FORSYTH	WATER
	SEWER
	ELECTRIC
	GAS
	TELEPHONE

NOTE: A.V.I. SYSTEM OWNER GA. DOT.

NOTE: ALL STATION AND OFFSETS ARE TAKEN FROM THE CONSTRUCTION BASELINE UNLESS OTHERWISE NOTED.

SCALE IN FEET
0 50 100 200

EXISTING UTILITY LEGEND		PROPOSED UTILITY LEGEND	
WATER	POWER LINE	WATER	POWER LINE
GAS LINE	TELEPHONE (UNDERGROUND)	GAS LINE	TELEPHONE (UNDERGROUND)
SEWER	TELEPHONE (AERIAL)	SEWER	TELEPHONE (AERIAL)

PBS&J

DATE	REVISIONS	DATE	REVISIONS

STATE OF GEORGIA DEPARTMENT OF TRANSPORTATION OFFICE OF MAINTENANCE

GEORGIA DEPARTMENT OF TRANSPORTATION
UTILITY PLAN

I-75 MONROE COUNTY WEIGH STATION, SOUTHBOUND DECEL.

21-OCT-2002 H:\+060328\M000458\Dgn\000458u02.dgn