STATE	PROJECT NUMBER	SHEET NO.	TOTAL SHEETS
GA.	NHS-M000-00(458)	16	

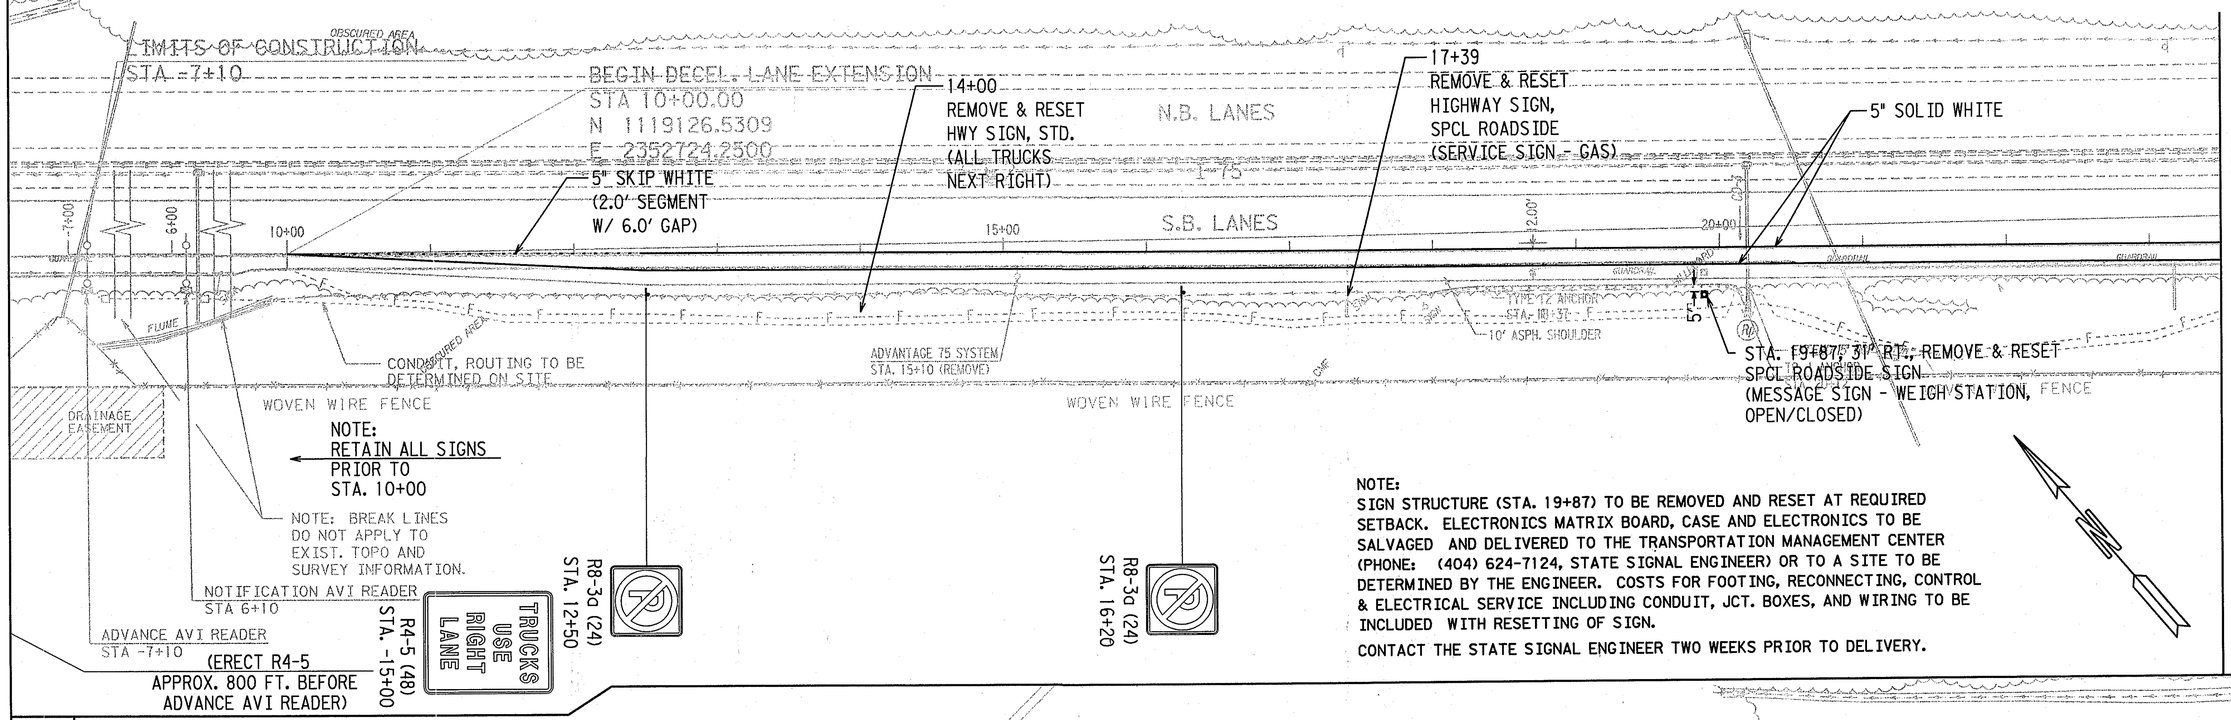

NOTE:
SIGN STRUCTURE (STA. 19+87) TO BE REMOVED AND RESET AT REQUIRED SETBACK. ELECTRONICS MATRIX BOARD, CASE AND ELECTRONICS TO BE SALVAGED AND DELIVERED TO THE TRANSPORTATION MANAGEMENT CENTER (PHONE: (404) 624-7124, STATE SIGNAL ENGINEER) OR TO A SITE TO BE DETERMINED BY THE ENGINEER. COSTS FOR FOOTING, RECONNECTING, CONTROL & ELECTRICAL SERVICE INCLUDING CONDUIT, JCT. BOXES, AND WIRING TO BE INCLUDED WITH RESETTING OF SIGN.

CONTACT THE STATE SIGNAL ENGINEER TWO WEEKS PRIOR TO DELIVERY.

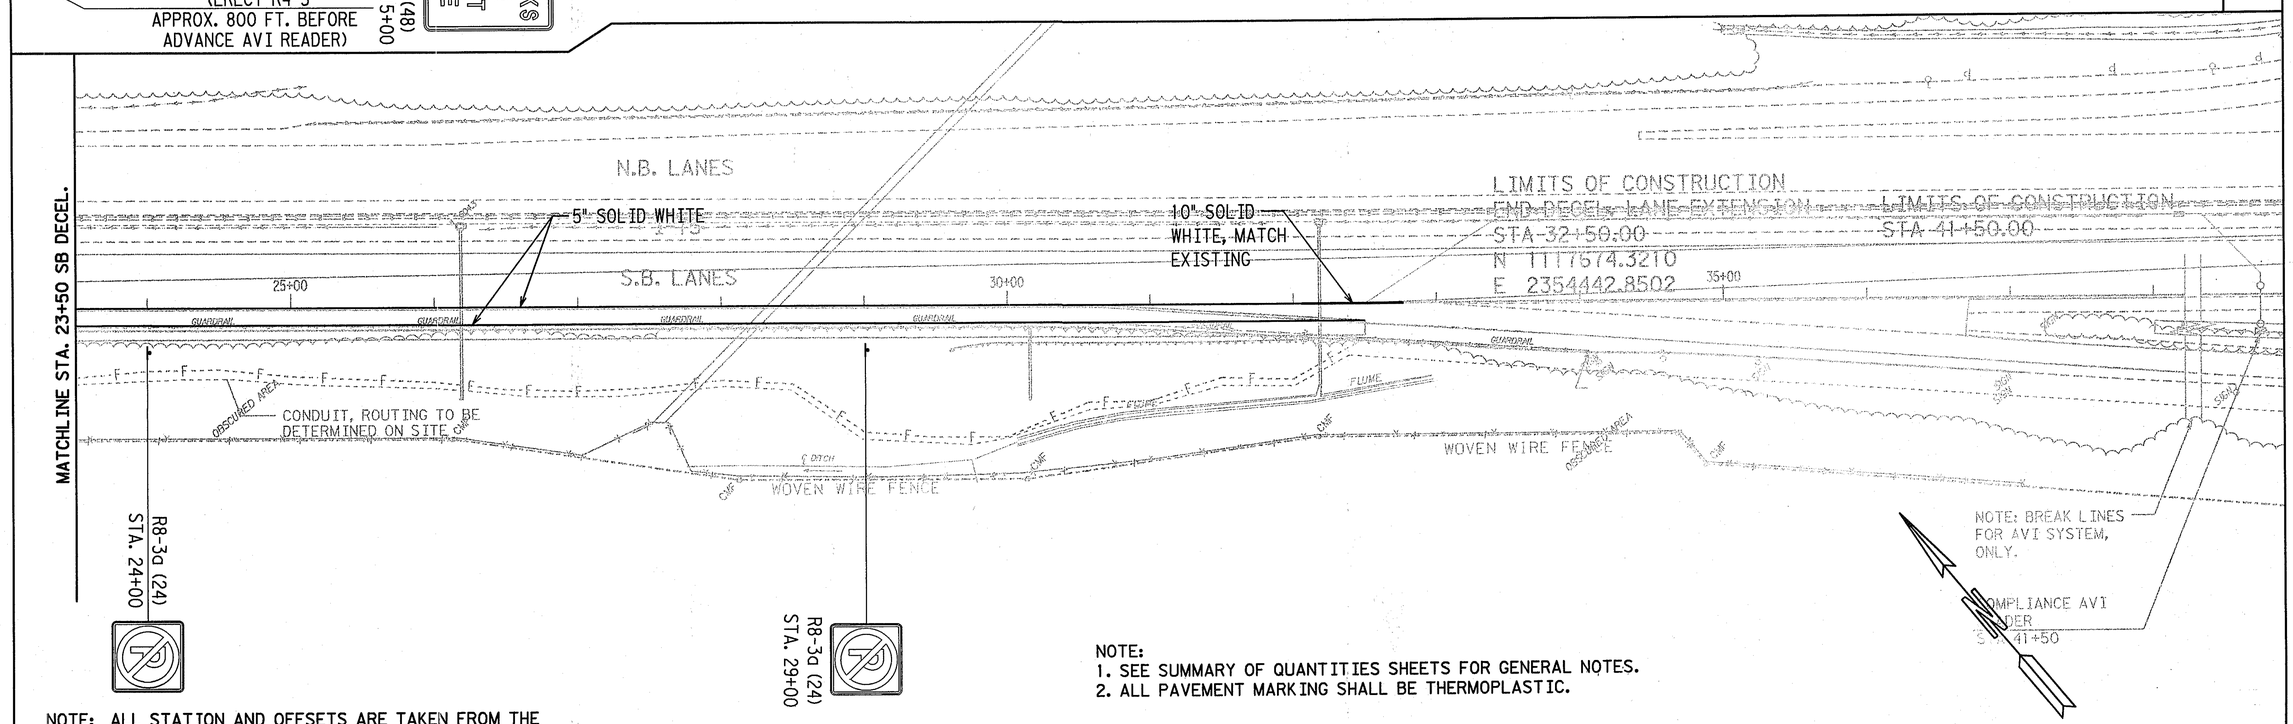

NOTE: ALL STATION AND OFFSETS ARE TAKEN FROM THE CONSTRUCTION BASELINE UNLESS OTHERWISE NOTED.

NOTE:
1. SEE SUMMARY OF QUANTITIES SHEETS FOR GENERAL NOTES.
2. ALL PAVEMENT MARKING SHALL BE THERMOPLASTIC.

SCALE IN FEET
0 50 100 200

PBS&J

DATE	REVISIONS	DATE	REVISIONS

STATE OF GEORGIA
DEPARTMENT
OF
TRANSPORTATION
OFFICE OF MAINTENANCE

GEORGIA
DEPARTMENT OF TRANSPORTATION
SIGNING & MARKING PLAN

I-75 MONROE COUNTY WEIGH
STATION, SOUTHBOUND DECEL.

28-JAN-2003 h:\060328\M000458\Dgn\000458s02.dgn