STATE	PROJECT NUMBER	SHEET NO.	TOTAL SHEETS
GA.	NHS-M000-00(458)	25	80

REVISION DATES

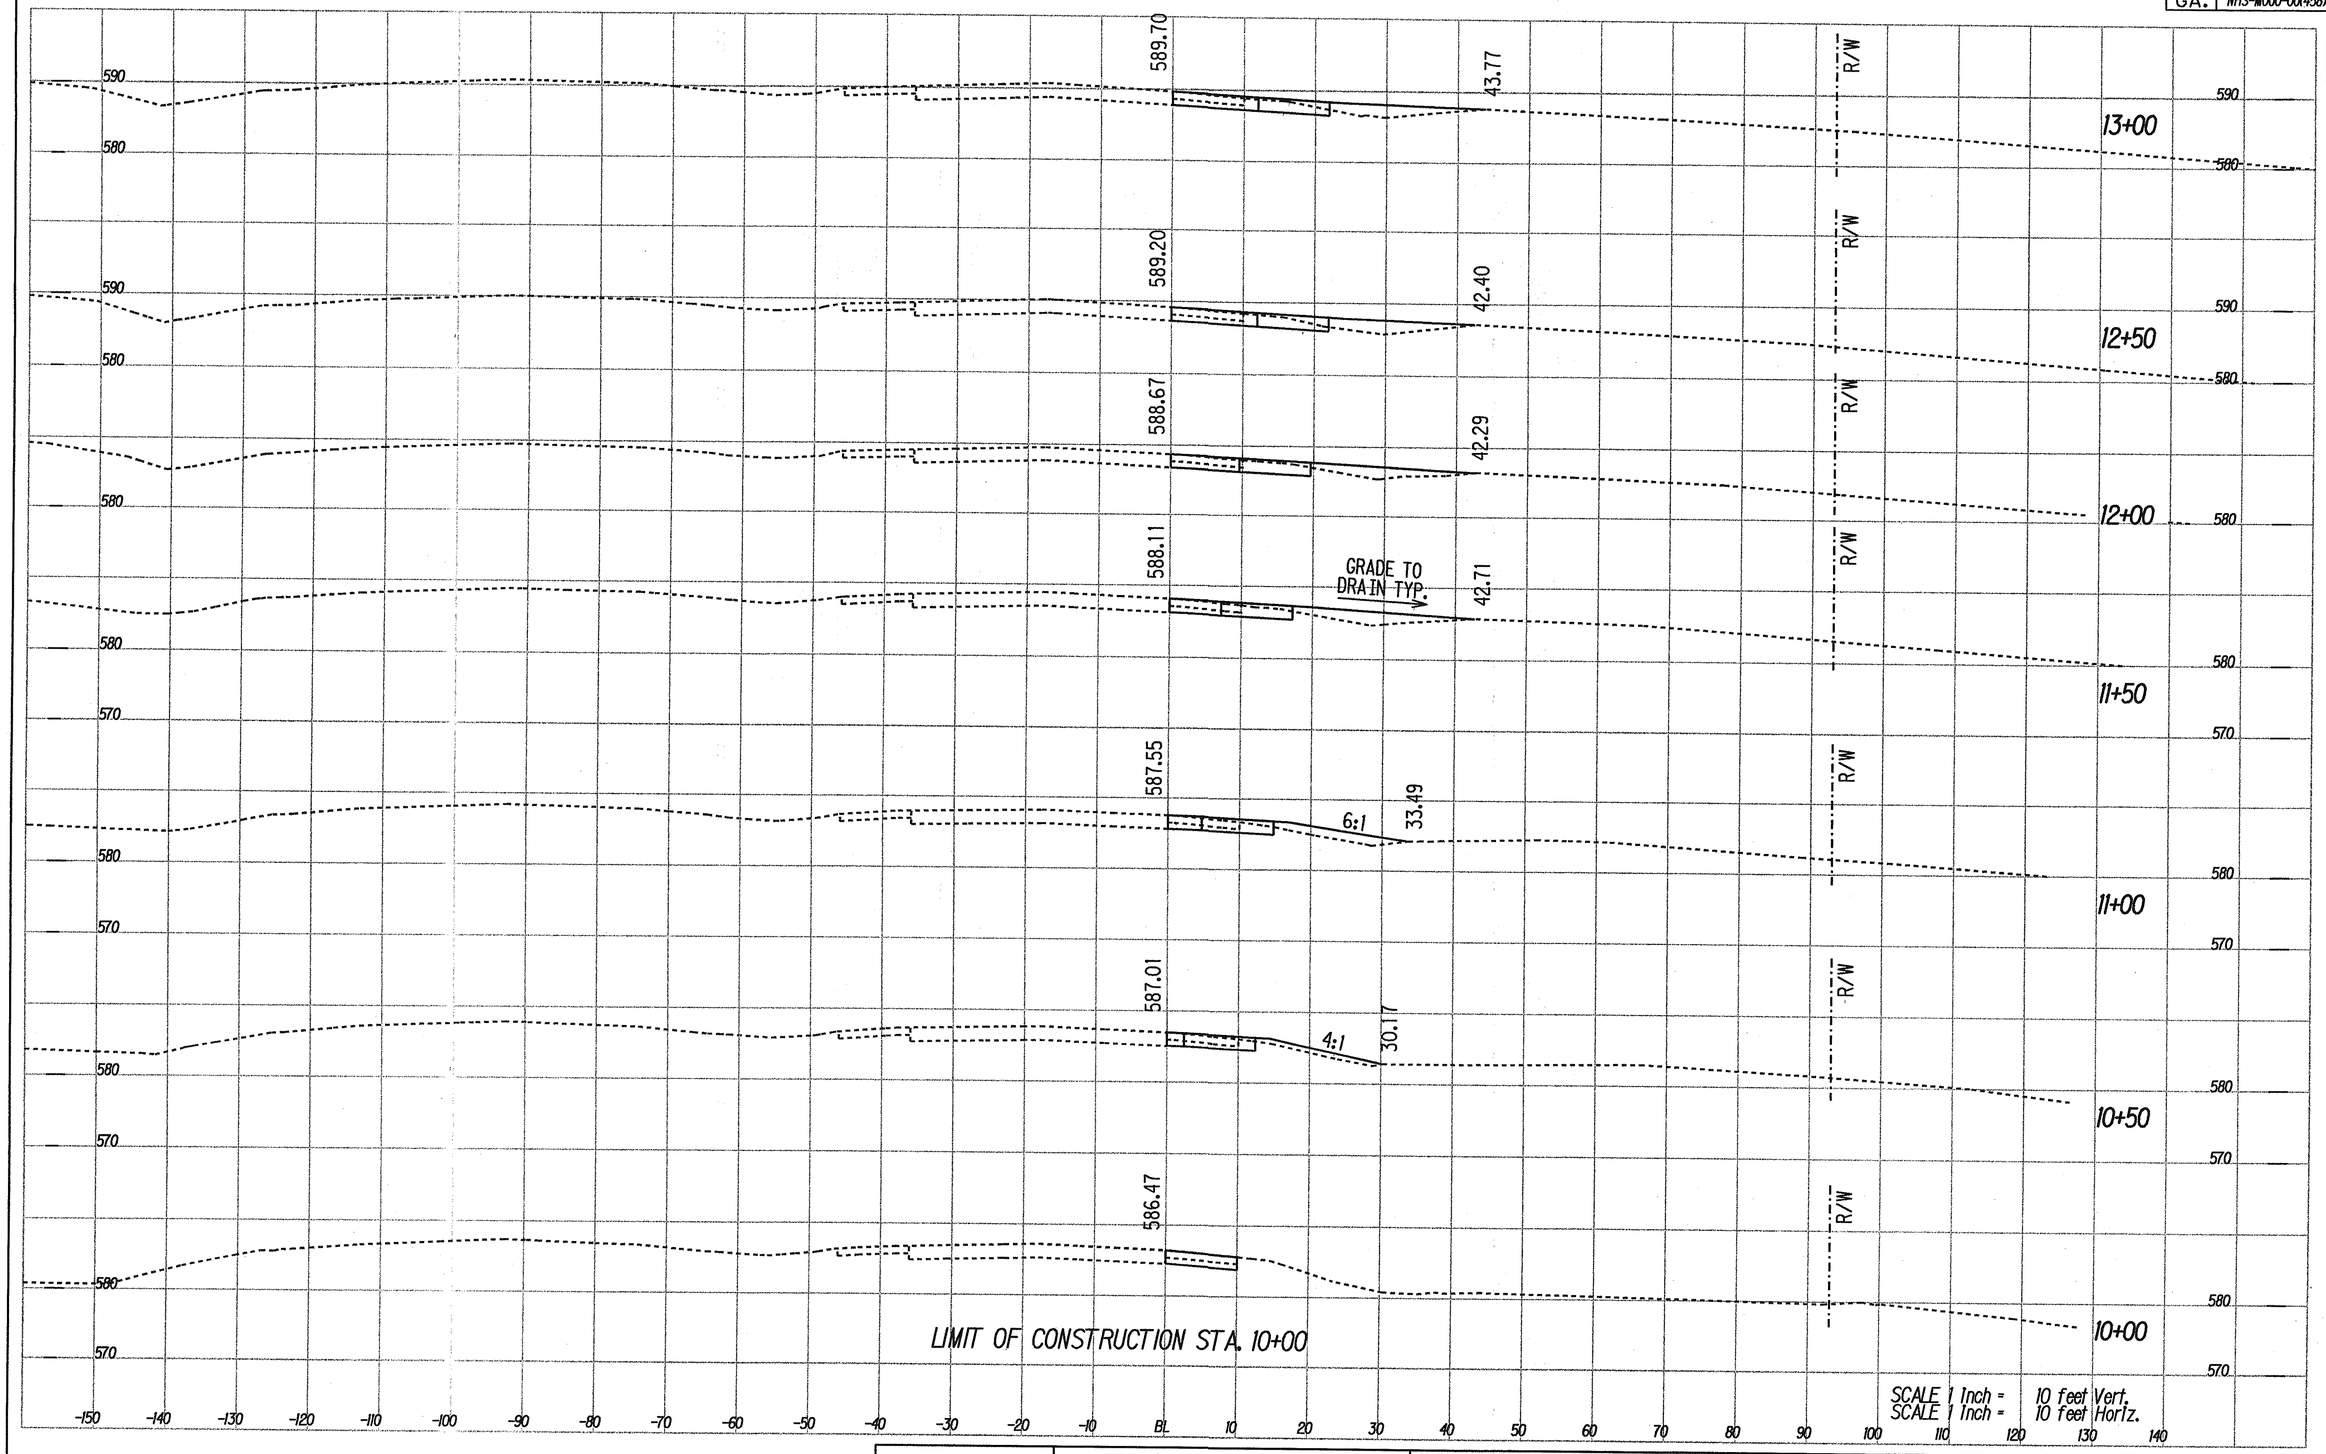

CROSS SECTIONS	STATE OF GEORGIA DEPARTMENT OF TRANSPORTATION OFFICE OF MAINTENANCE	I-75 MONROE COUNTY WEIGH STATION, SOUTHBOUND DECELERATION LANE EXTENSION