STATE	PROJECT NUMBER	SHEET NO.	TOTAL SHEETS
GA.	NHS-M000-00(458)	26	80

REVISION DATES	

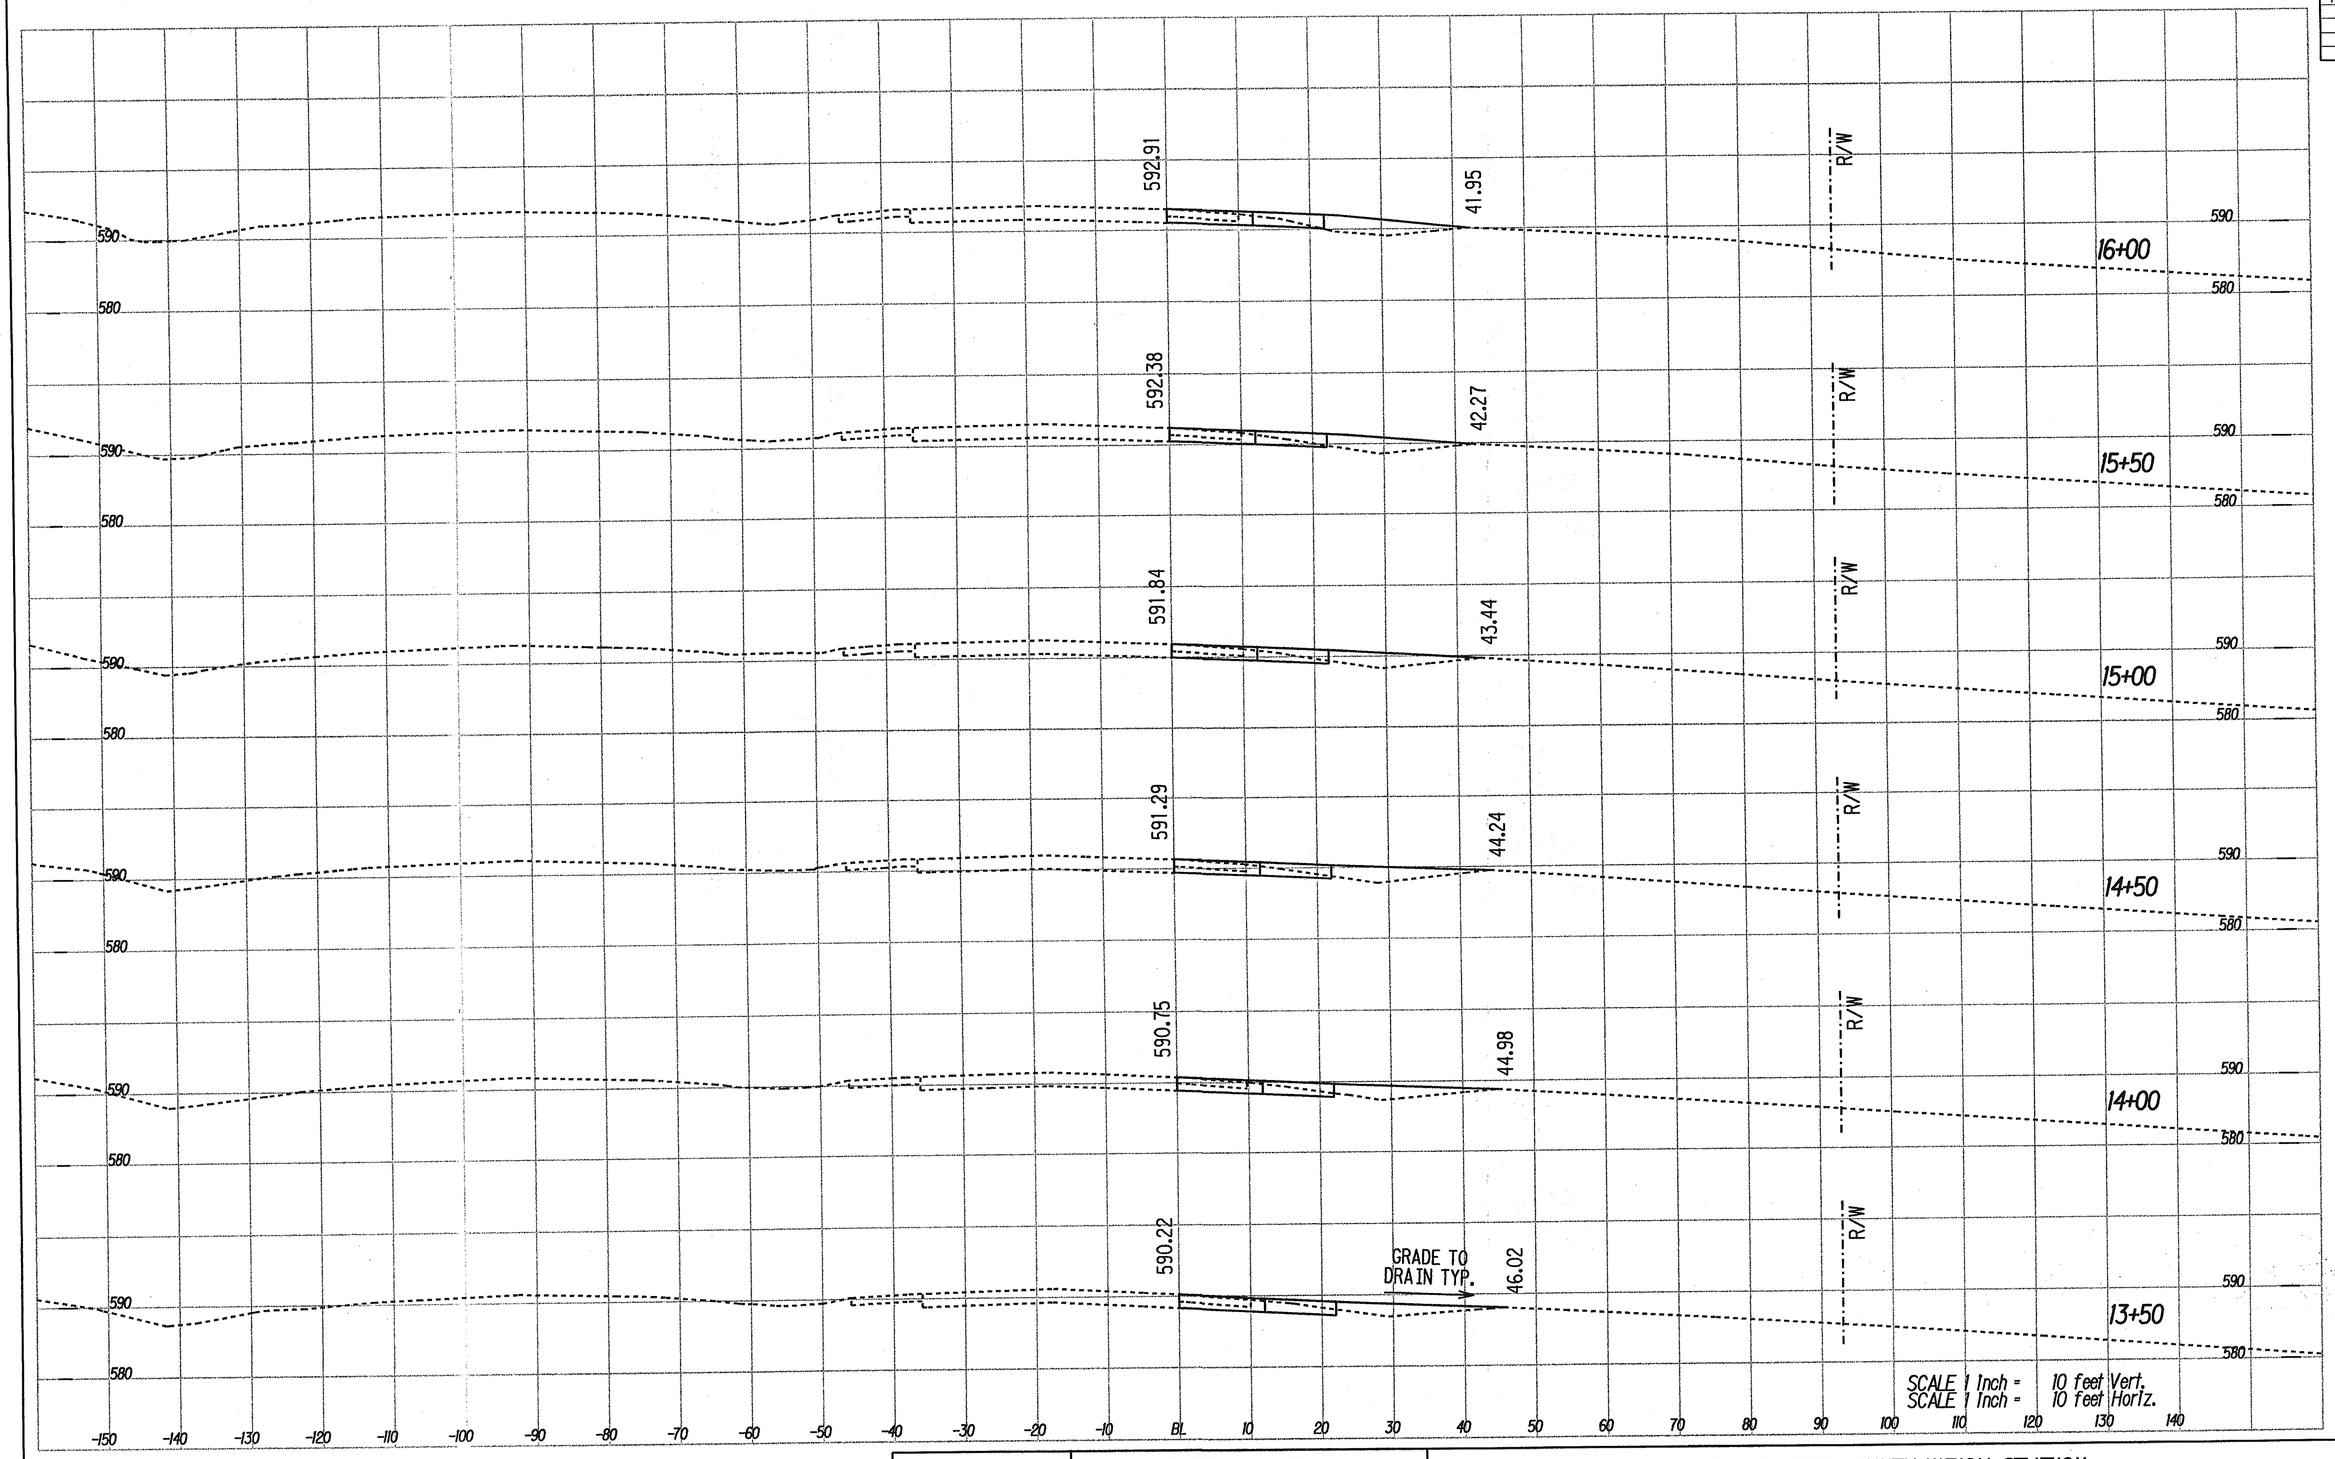

CROSS SECTIONS	STATE OF GEORGIA DEPARTMENT OF TRANSPORTATION OFFICE OF MAINTENANCE	I-75 MONROE COUNTY WEIGH STATION, SOUTHBOUND DECELERATION LANE EXTENSION

21-OCT-2002 H:\t060328\M000458\Dgn\000458xssbl.dgn PLOT ... B