STATE	PROJECT NUMBER	SHEET NO.	TOTAL SHEETS
GA.	NHS-M000-00(458)	28	

REVISION DATES	

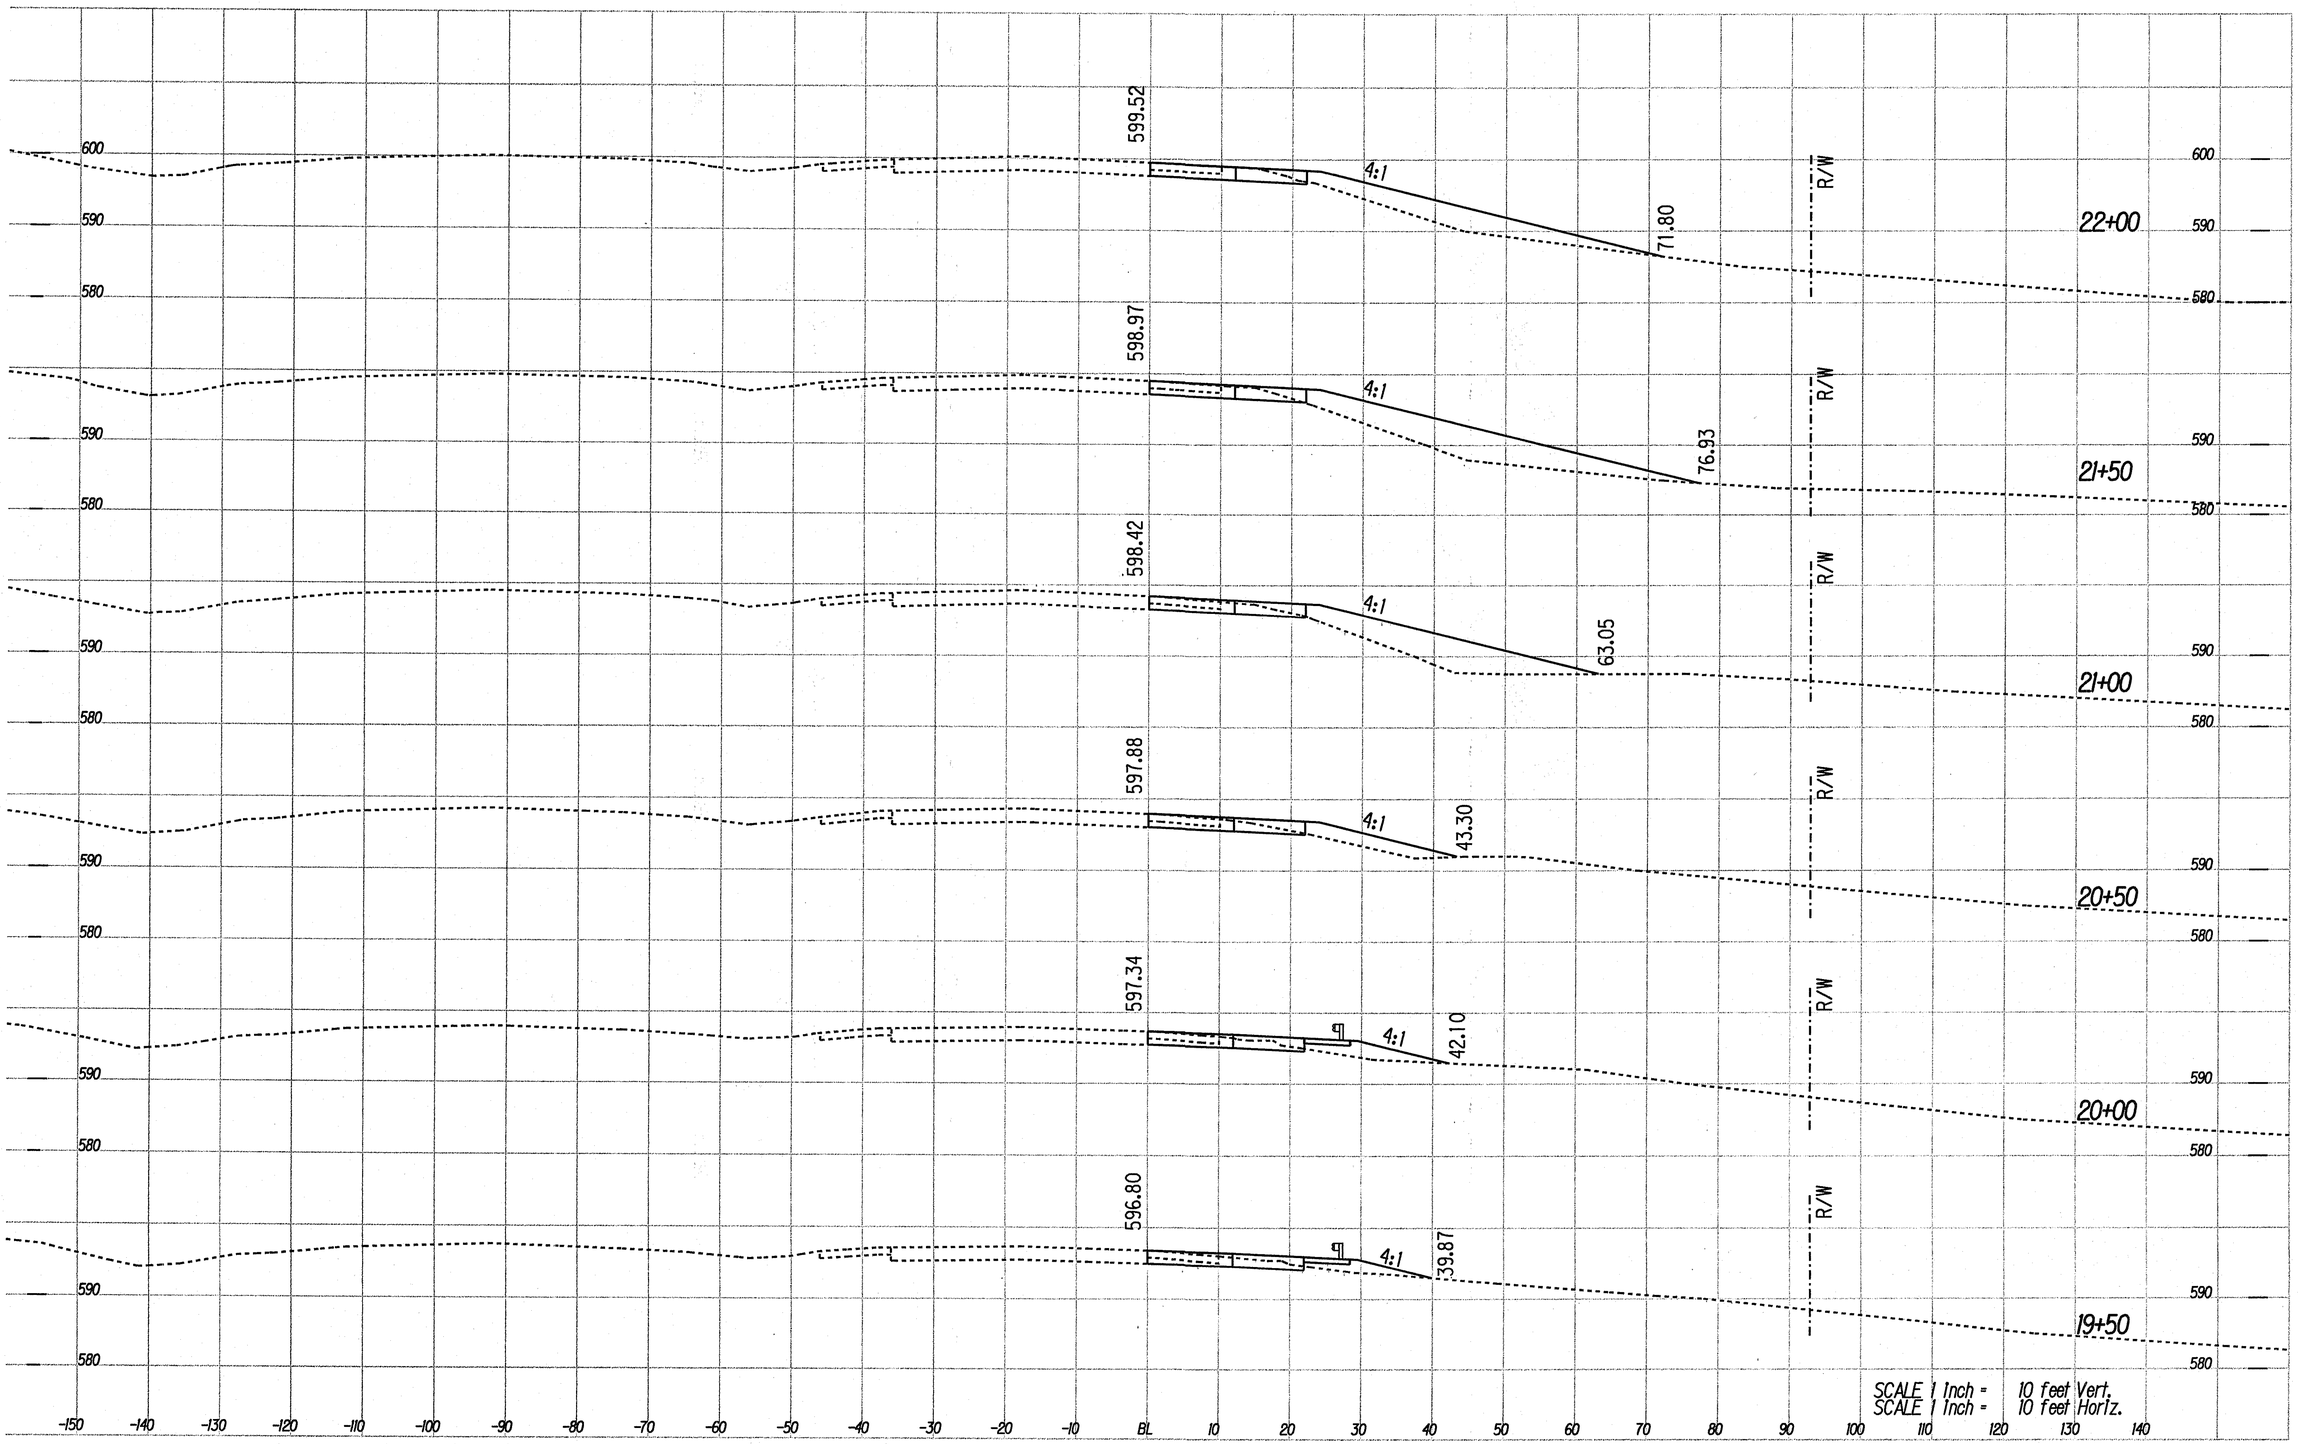

CROSS SECTIONS	STATE OF GEORGIA DEPARTMENT OF TRANSPORTATION OFFICE OF MAINTENANCE	I-75 MONROE COUNTY WEIGH STATION, SOUTHBOUND DECELERATION LANE EXTENSION

28-JAN-2003 h:\t060328\M000458\Dgn\000458xssbl.dgn PLOT ... D