STATE	PROJECT NUMBER	SHEET NO.	TOTAL SHEETS
GA.	NHS-M000-00(458)	31	80

REVISION DATES

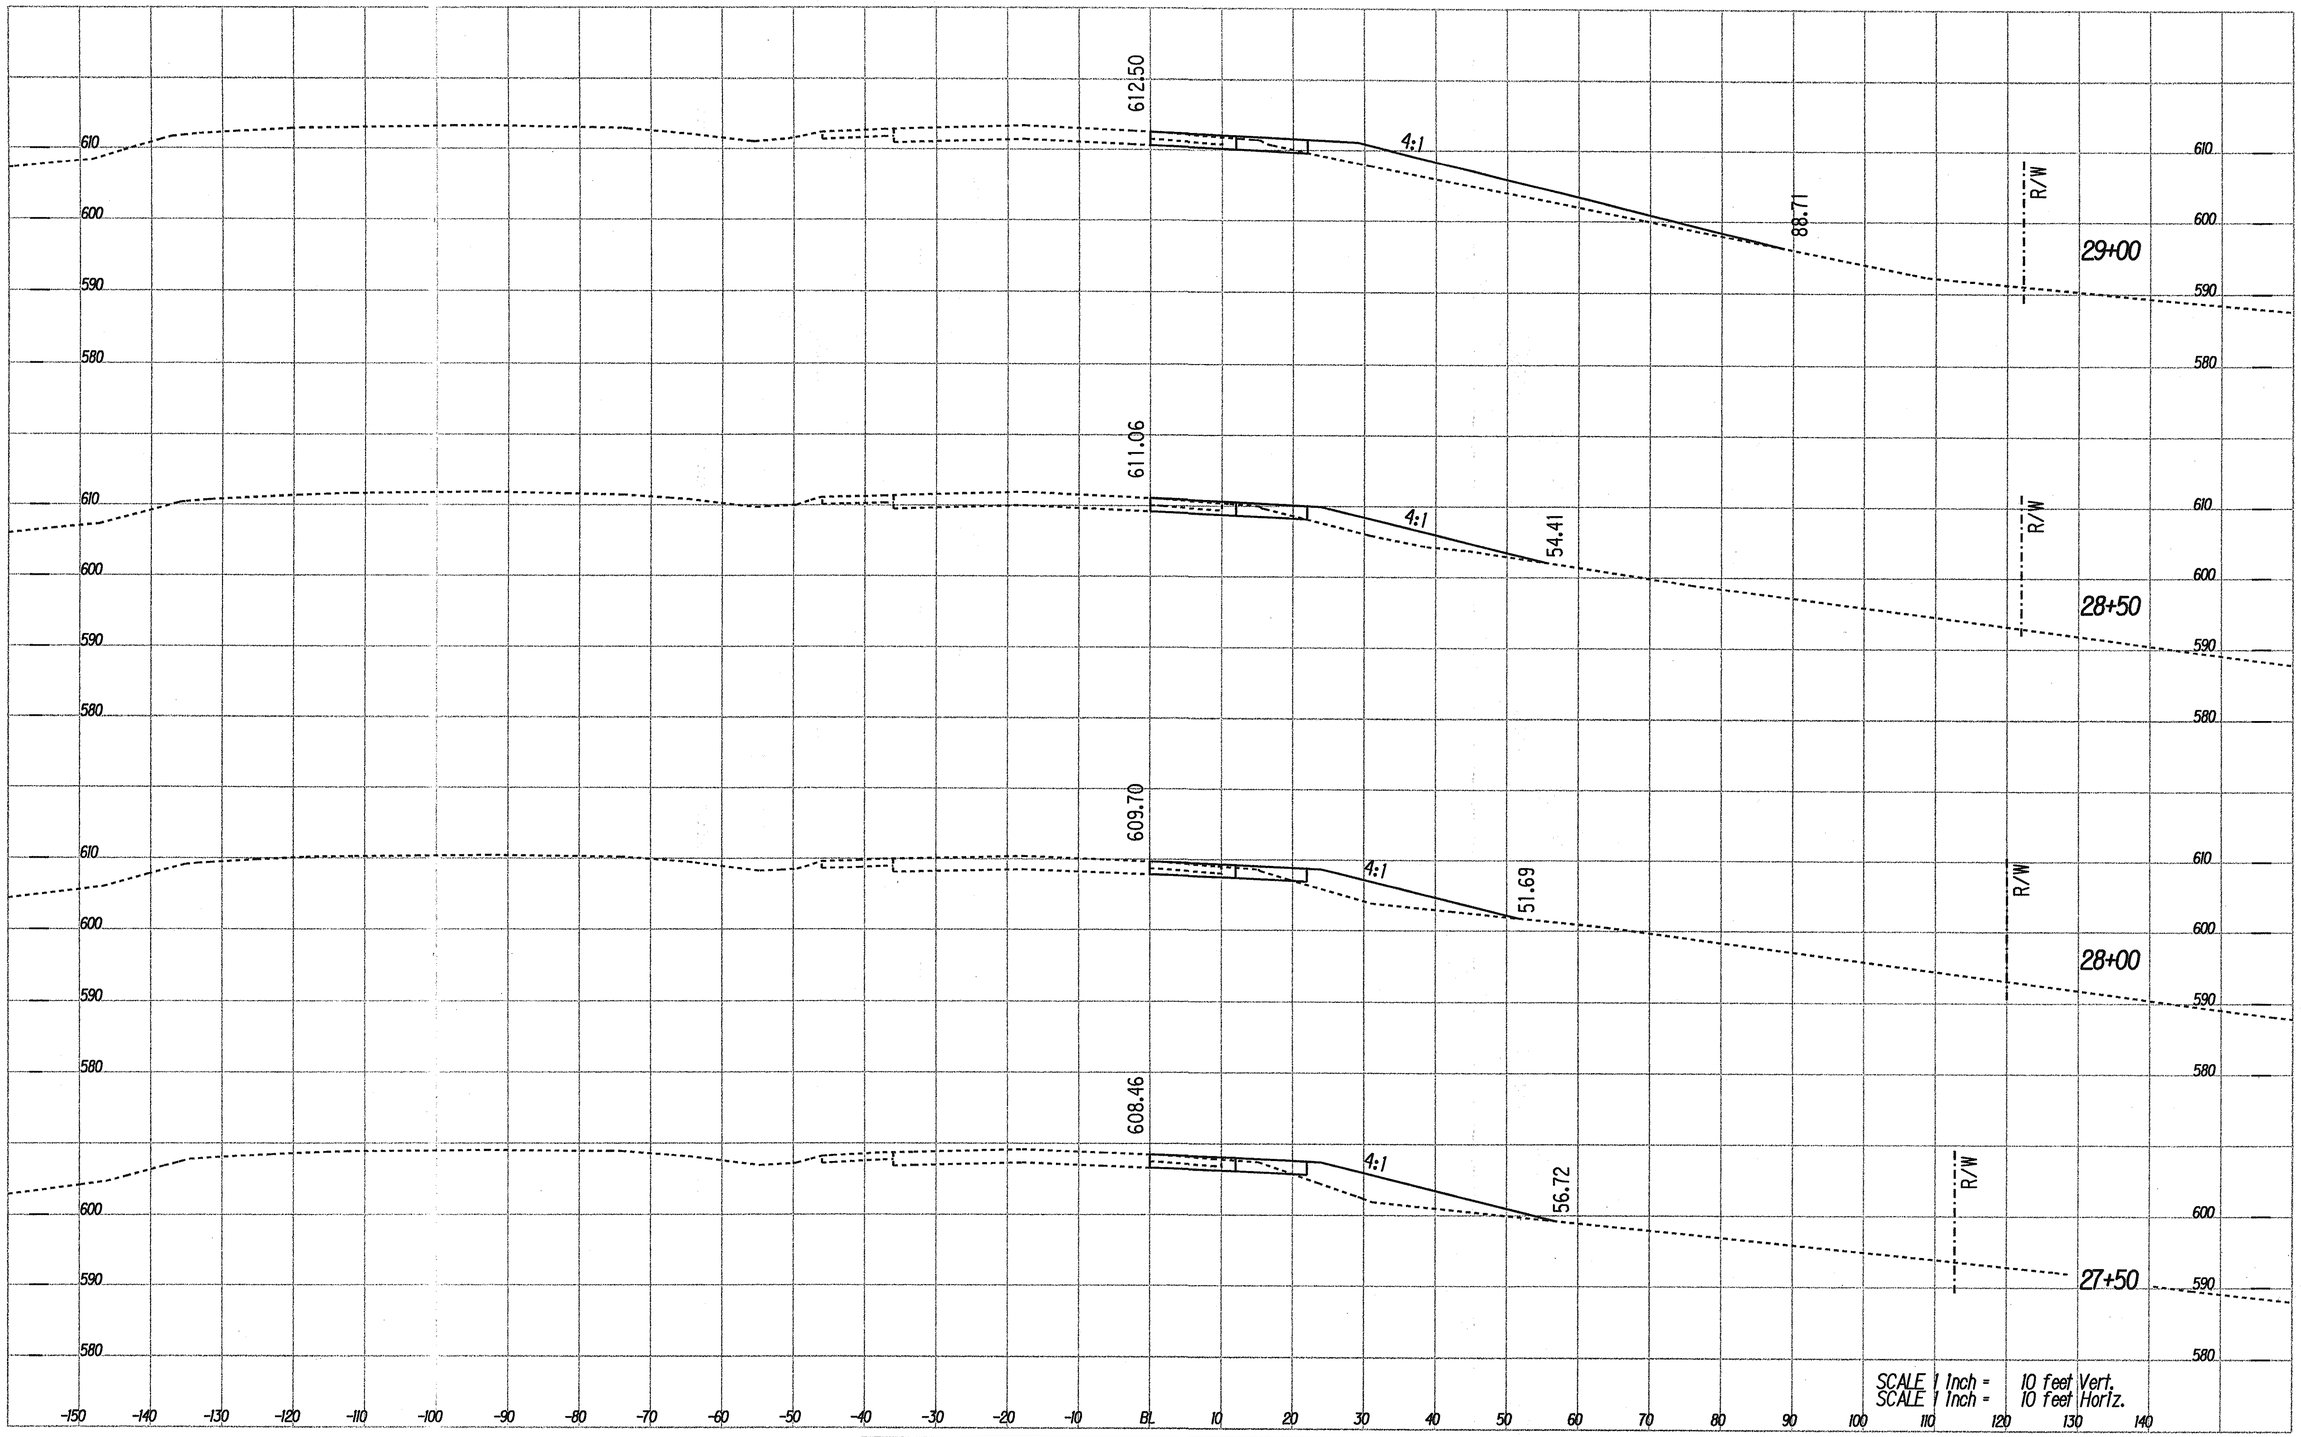

CROSS SECTIONS

STATE OF GEORGIA
DEPARTMENT OF TRANSPORTATION
OFFICE OF MAINTENANCE

I-75 MONROE COUNTY WEIGH STATION,
SOUTHBOUND DECELERATION LANE EXTENSION

21-OCT-2002 H:\t060328\M000458\Dgn\000458xssbl.dgn PLOT ... G