STATE	PROJECT NUMBER	SHEET NO.	TOTAL SHEETS
GA.	NH5-M000-00(458)	44	80

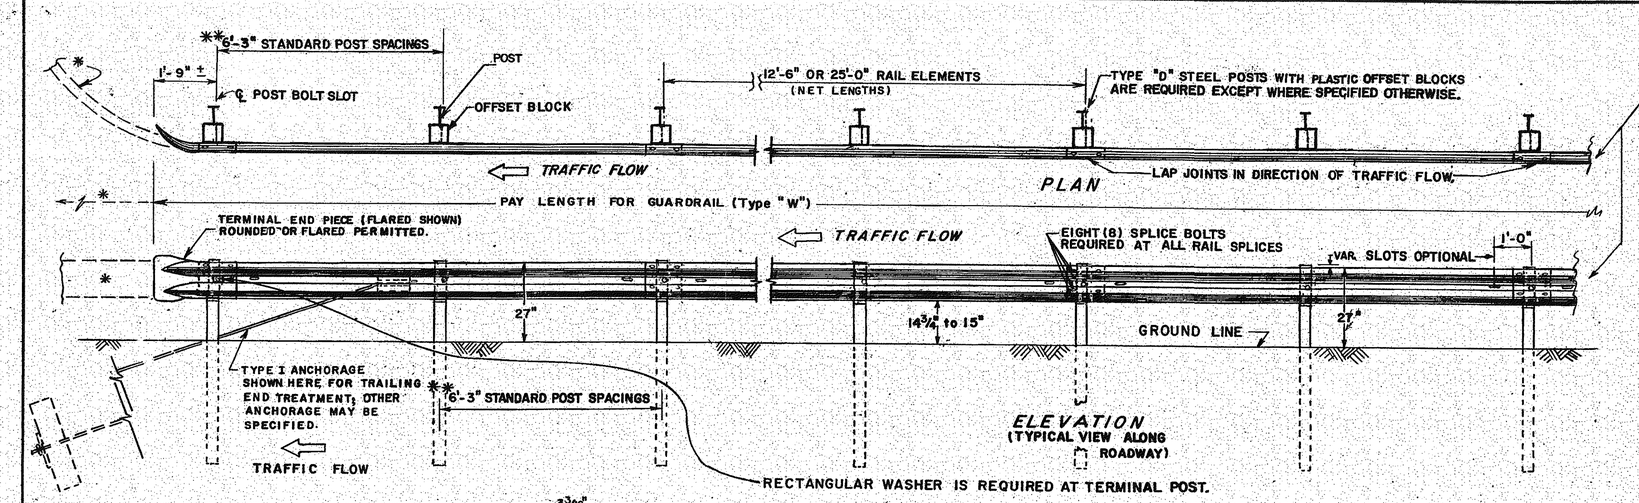

SEE SEPARATE STANDARD OR OTHER DETAILS FOR REQ'D. ANCHORAGES.

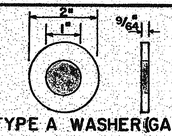

TYPE A WASHER (GALV.)

IF SLOTS IN SPECIAL END SHOE ARE 3" LONG TP. A WASHERS ARE REQ'D UNDER SPLICE BOLT HEADS & UNDER NUTS WITH 2" LONG SPLICE BOLTS. IF END SHOE SLOTS ARE 1⅛" LONG, USE NORMAL SPLICE CONNECTION.

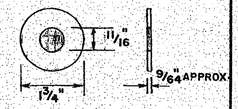

STEEL WASHER (GALV.)
(REQ'D. UNDER 5/8" HEX. BOLT HEADS, UNDER HEX. NUTS, AND AS SPECIFIED)

SPECIAL NOTE:
ALL GUARDRAIL SPLICES WILL BE PROPERLY SECURED WITH EIGHT SPLICE BOLT CONNECTIONS. ALL NUTS WILL BE TIGHTENED. LOOSE NUTS, OMITTED BOLTS OR OMITTED NUTS WILL BE CAUSE FOR REJECTION.

GUARDRAIL NOT ERECTED AT A 27" TOP OF RAIL HEIGHT WILL BE CAUSE FOR REJECTION.

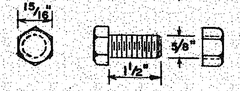

5/8" ø HEX. BOLT & HEX. NUT
(TO BE USED ONLY FOR ATTACHING STEEL OFFSET BLOCKS TO STEEL POST)

L	THREAD LENGTH
1¼"	FULL LENGTH
2"	1½" MIN.
9½"	1¾" MIN.
18"	2½" MIN.
25"	2" MIN.

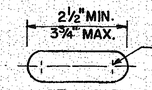

POST BOLT SLOT

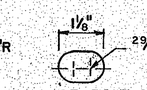

SPLICE BOLT SLOT

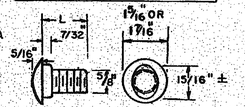

BUTTON HEAD (OR SPLICE) BOLT
(8 REQ'D PER SPLICE)

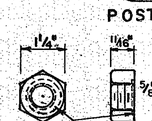

RECESS NUT

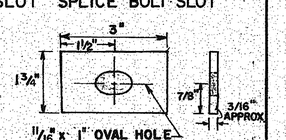

RECTANGULAR WASHER (GALV.)
(FOR USE AT TERMINAL POST OR WHERE SPECIFIED).

NOTE:
* A PRECURVED GUARDRAIL SECTION WILL BE REQUIRED WHERE TYPE I ANCHORAGE IS PERMITTED AT GUARDRAIL TERMINAL IF TRAFFIC FLOW IS TWO-WAY. SEE APPLICABLE STANDARDS.

** REDUCED POST SPACINGS WILL BE REQUIRED AT TURNOUTS AROUND RADII, AT REDUCED OFFSETS TO FACE OF FIXED OBJECTS OR AT OTHER SPECIFIED LOCATIONS. SEE PLAN DETAILS OR APPLICABLE STANDARDS. PAYMENT FOR GUARDRAIL WILL INCLUDE THE ADDITIONAL POSTS REQUIRED.

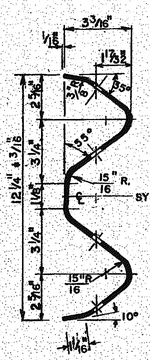

SECTION THROUGH RAIL ELEMENT

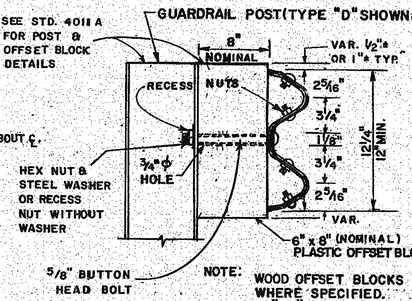

NOTE: WOOD OFFSET BLOCKS ALLOWABLE ONLY WHERE SPECIFIED.

"W" BEAM SPLICE AT POST

NOTE: OFFSET BLOCKS FOR "W" BEAM GUARDRAIL WILL BE PLASTIC EXCEPT WHERE SPECIFIED OTHERWISE.

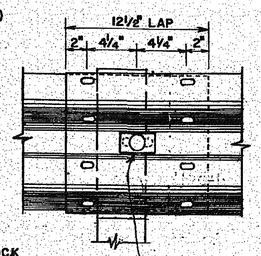

RECT. WASHER (IF POST IS TERMINAL OR WHERE SPECIFIED)

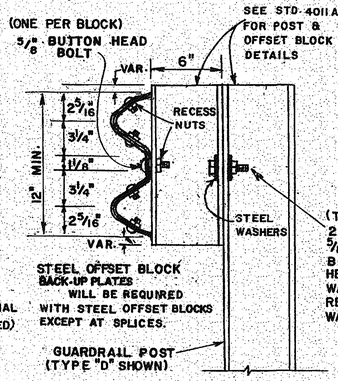

(TWO PER BLOCK) 2 STD. GALV. 5/8" HEX. HEAD BOLTS WITH HEX NUTS & STEEL WASHERS OR WITH RECESS NUTS & NO WASHERS

STEEL OFFSET BLOCK BACK-UP PLATES WILL BE REQUIRED WITH STEEL OFFSET BLOCKS EXCEPT AT SPLICES.

GUARDRAIL POST (TYPE "D" SHOWN)

NOTE: STEEL OFFSET BLOCKS ARE NOT PERMITTED ON NEW INSTALLATIONS.

NOTE:
UNLESS SPECIFIED OTHERWISE, ALL REFERENCES TO GUARDRAIL ON STANDARDS AND/OR CONSTRUCTION DETAILS WILL MEAN "W" BEAM GUARDRAIL AS SHOWN ON THIS STANDARD.

GENERAL NOTES:

1. SPECIFICATIONS: GEORGIA STANDARD, CURRENT EDITION, AND SUPPLEMENTS THERETO.
2. NUTS, BOLTS, WASHERS, RAIL, TERMINAL SECTIONS, END SHOES, BACK-UP PLATES, END SECTIONS, AND OTHER GUARDRAIL HARDWARE ARE IN ACCORDANCE WITH THE CURRENT *AASHTO* TECHNICAL BULLETIN NO. 268, UNLESS SPECIFIED OTHERWISE. DIMENSIONS FOR POSTS AND OFFSET BLOCKS WILL BE ACCORDING TO GA. STANDARD 4011A.
3. FOR DETAILS OF GUARDRAIL ANCHORAGES, SEE APPLICABLE STANDARDS AND/OR CONSTRUCTION DETAILS.
4. FOR LOCATION OF GUARDRAIL, SEE APPLICABLE LOCATION STANDARDS.
5. ALL STEEL HARDWARE COMPONENTS WILL BE GALVANIZED AFTER FABRICATION. GALVANIZING REPAIR COMPOUND (SEC. 645) WILL BE FIELD APPLIED TO ANY COATINGS DAMAGED.
6. WHEN GUARDRAIL IS REQUIRED ON CURVES WITH RADII LESS THAN 150', PRECURVED RAIL WILL BE REQUIRED.
7. PAYMENT FOR GUARDRAIL (Type "W") TO INCLUDE OFFSET BLOCKS, POST, BACK-UP PLATES, WHERE REQUIRED, BOLTS, NUTS, WASHERS, TERMINAL SECTIONS, ADDITIONAL POST WHERE REQUIRED, & REMOVAL AND REPLACEMENT OF PORTIONS OF MEDIAN PAVING, SPILLWAYS, OR CATCH BASINS, WHERE NECESSARY.
8. ALL DIMENSIONS ARE SUBJECT TO MANUFACTURING TOLERANCES.
9. STANDARD NET LENGTH OF RAIL ELEMENTS MAY BE EITHER 12'-6" OR 25'-0". THESE LENGTHS SHALL BE ARRANGED TO PROVIDE AS NEARLY AS POSSIBLE THE REQUIRED LENGTH FOR EACH INSTALLATION.

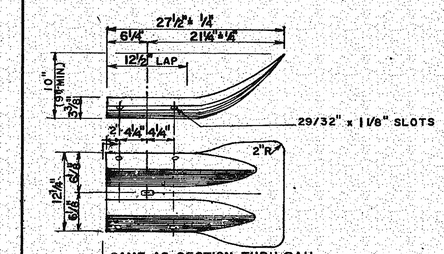

SAME AS SECTION THRU RAIL ELEMENT, EXCEPT WIDTH

TERMINAL END PIECE (FLARED)

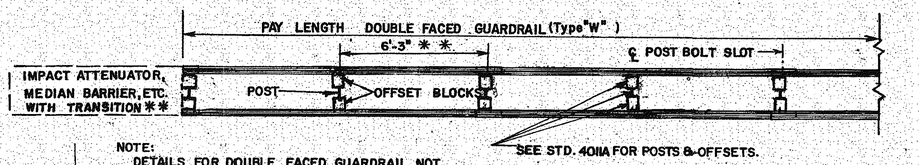

NOTE:
DETAILS FOR DOUBLE FACED GUARDRAIL NOT SHOWN ARE SIMILAR TO THAT SHOWN FOR SINGLE FACED RAIL.

DOUBLE FACED GUARDRAIL (Type "W")

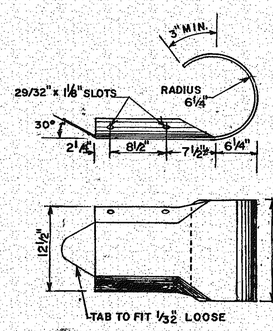

TERMINAL END PIECE (ROUNDED)

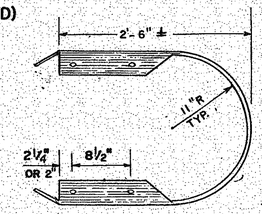

BUFFER END SECTION
(DETAILS NOT SHOWN ARE SIMILAR TO ROUNDED TERMINAL END PIECE)

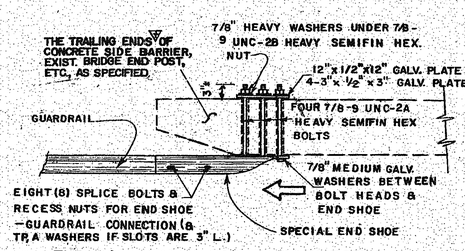

TYPICAL END SHOE CONNECTION

NOTE: THE "W" BEAM RAIL ELEMENT/END SHOE SPLICE SHALL BE LAPPED IN THE DIRECTION OF THE NEAREST TRAFFIC.

▽ "W" BEAM END CONNECTIONS ARE NOT PERMITTED AT APPROACHES TO CONCRETE STRUCTURES. SEE SEPARATE STANDARDS FOR REQUIRED "T" BEAM CONNECTIONS.

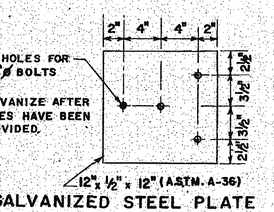

½" GALVANIZED STEEL PLATE
(TO BE USED WITH SPECIAL END SHOE CONNECTION UNDER NUTS & WASHERS ON BACK OF BRIDGE END POST OR BACK OF CONCRETE SIDE BARRIER)
(FOUR 3" x ½" x 3" GALV. PLATES WITH 1" ø HOLE CENTERED, MAY BE USED AS AN ALTERNATE)

SPECIAL END SHOE WILL BE 10 GAUGE STEEL GALVANIZED ACCORDING TO AASHTO M-111.

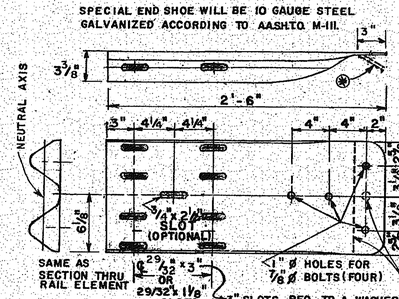

SPECIAL END SHOE DETAIL
(FOR USE IN CONNECTING GUARDRAIL TO BRIDGE END POST, CONCRETE BARRIERS, ETC.)

(*) APPLIES ONLY TO END SHOE USED WITH BUFFERED END ASSEMBLY OF ANCHORAGE.

BY	REVISION	DATE
R.M.U.	CHG. TP. 9 TO TP. 11	1-17-85
R.M.U.	END SHOE LAP	12-27-88
R.M.U.	GEN. REV. & UP DATING	3-29-89
R.M.U.	DELETED WOOD BLOCK	5-11-87
R.M.U.	BLOCK & SPLICE BOLT D.	7-1-80
R.M.U.	ADD TYP. END SHOE CON.	10-31-90
R.M.U.	ADD TP. A WASH., REV. RECT. W.	4-3-94
R.M.U.	ADD ALT. 3/4" x 2½" SLOTS	7-14-95
R.M.U.	REVISE OFFSET BLOCKS	7-25-97

DEPARTMENT OF TRANSPORATION
STATE OF GEORGIA

STANDARD

"W" BEAM GUARDRAIL

NO SCALE

REV. & REDR. DECEMBER, 1979

DESIGN '68 RETRACED BME-12 '78 CHK. R.M.U.

SUBMITTED Hal E. Hardy
STATE ROAD & AIRPORT DESIGN ENGR.
APPROVED Thomas D. Moreland
STATE HIGHWAY ENGINEER

NUMBER 4010

FORM EF3