STATE	PROJECT NUMBER	SHEET NO.	TOTAL SHEETS
GA.	NHS-M000-00(458)	65	80

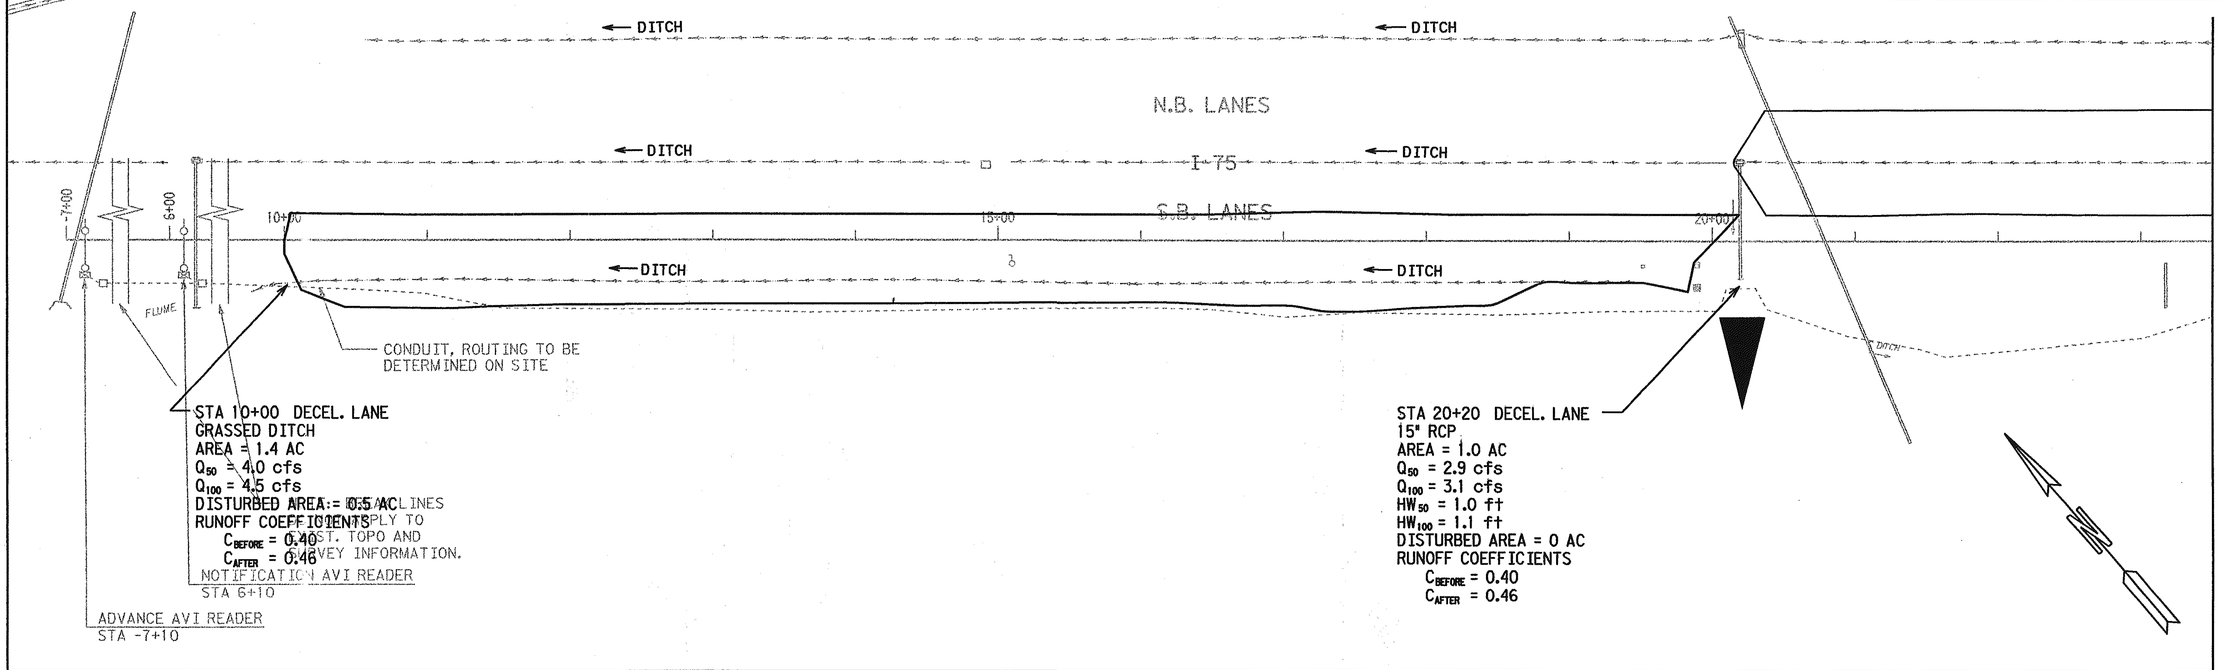

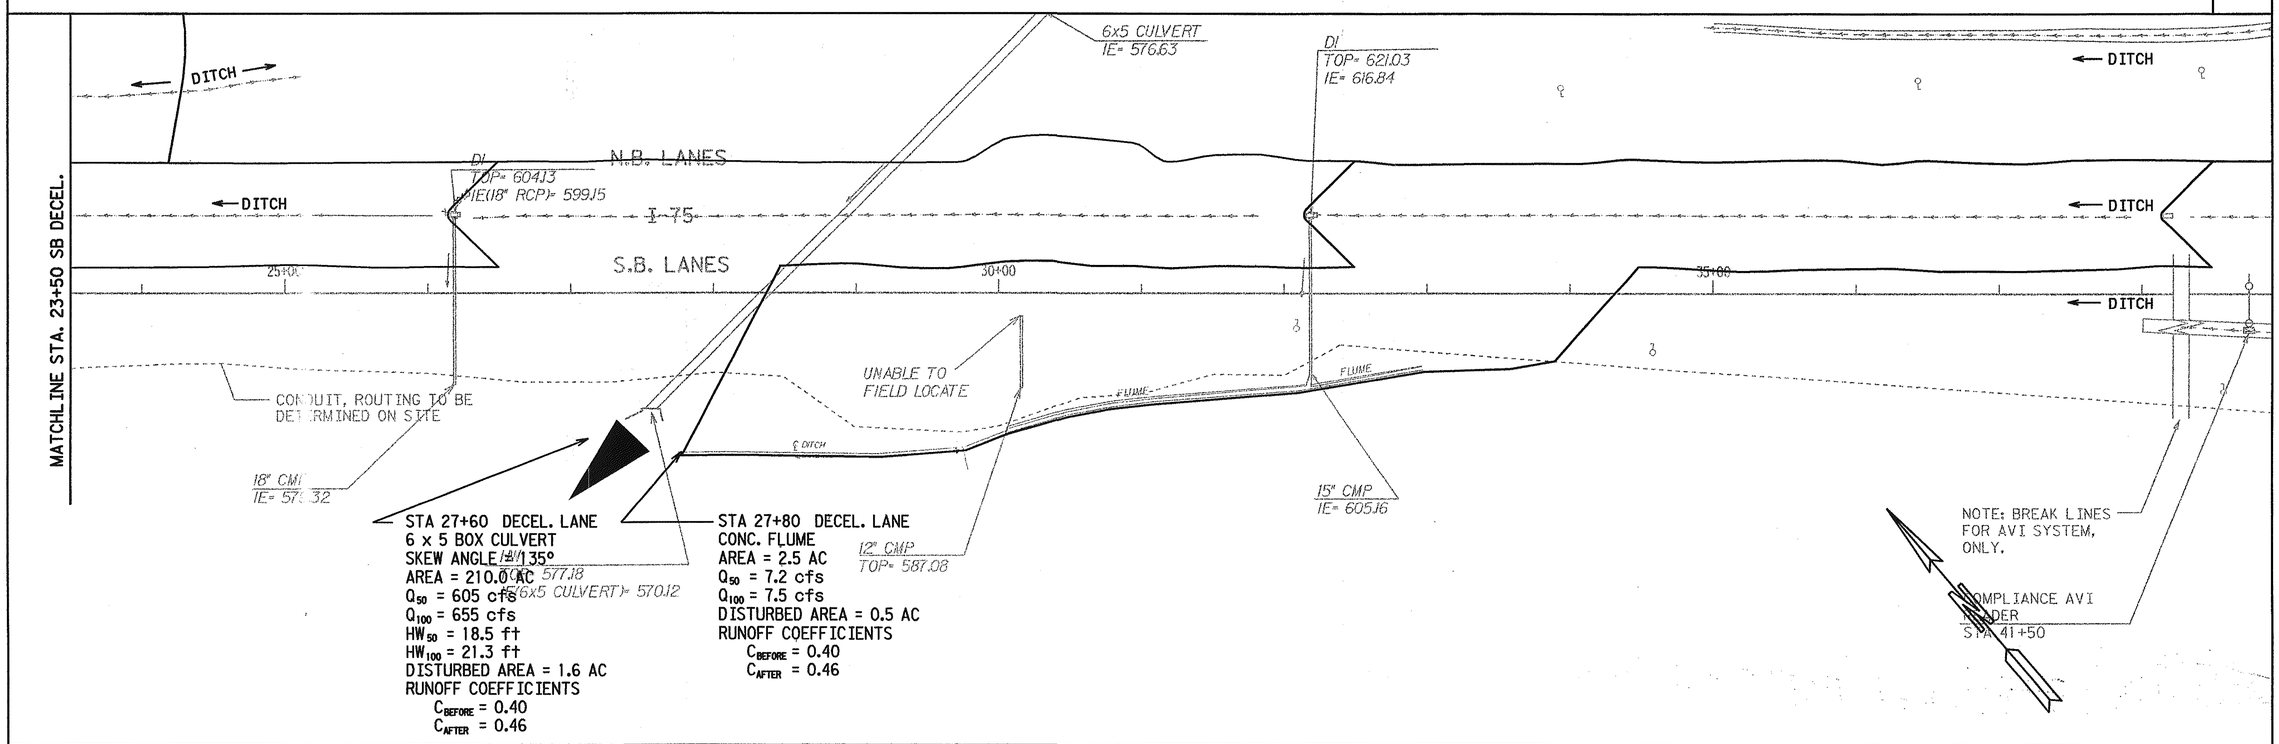

SCALE IN FEET

0 50 100 200

PBS&J

DATE	REVISIONS	DATE	REVISIONS

STATE OF GEORGIA
DEPARTMENT
OF
TRANSPORTATION
OFFICE OF MAINTENANCE

GEORGIA
DEPARTMENT OF TRANSPORTATION

DRAINAGE AREA MAP

I-75 MONROE COUNTY WEIGH STATION, SOUTHBOUND DECEL.

21-OCT-2002 H:\060328\M000458\Dgn\000458edam2.dgn