STATE	PROJECT NUMBER	SHEET NO.	TOTAL SHEETS
GA.	NHS-M000-00(458)	67	80

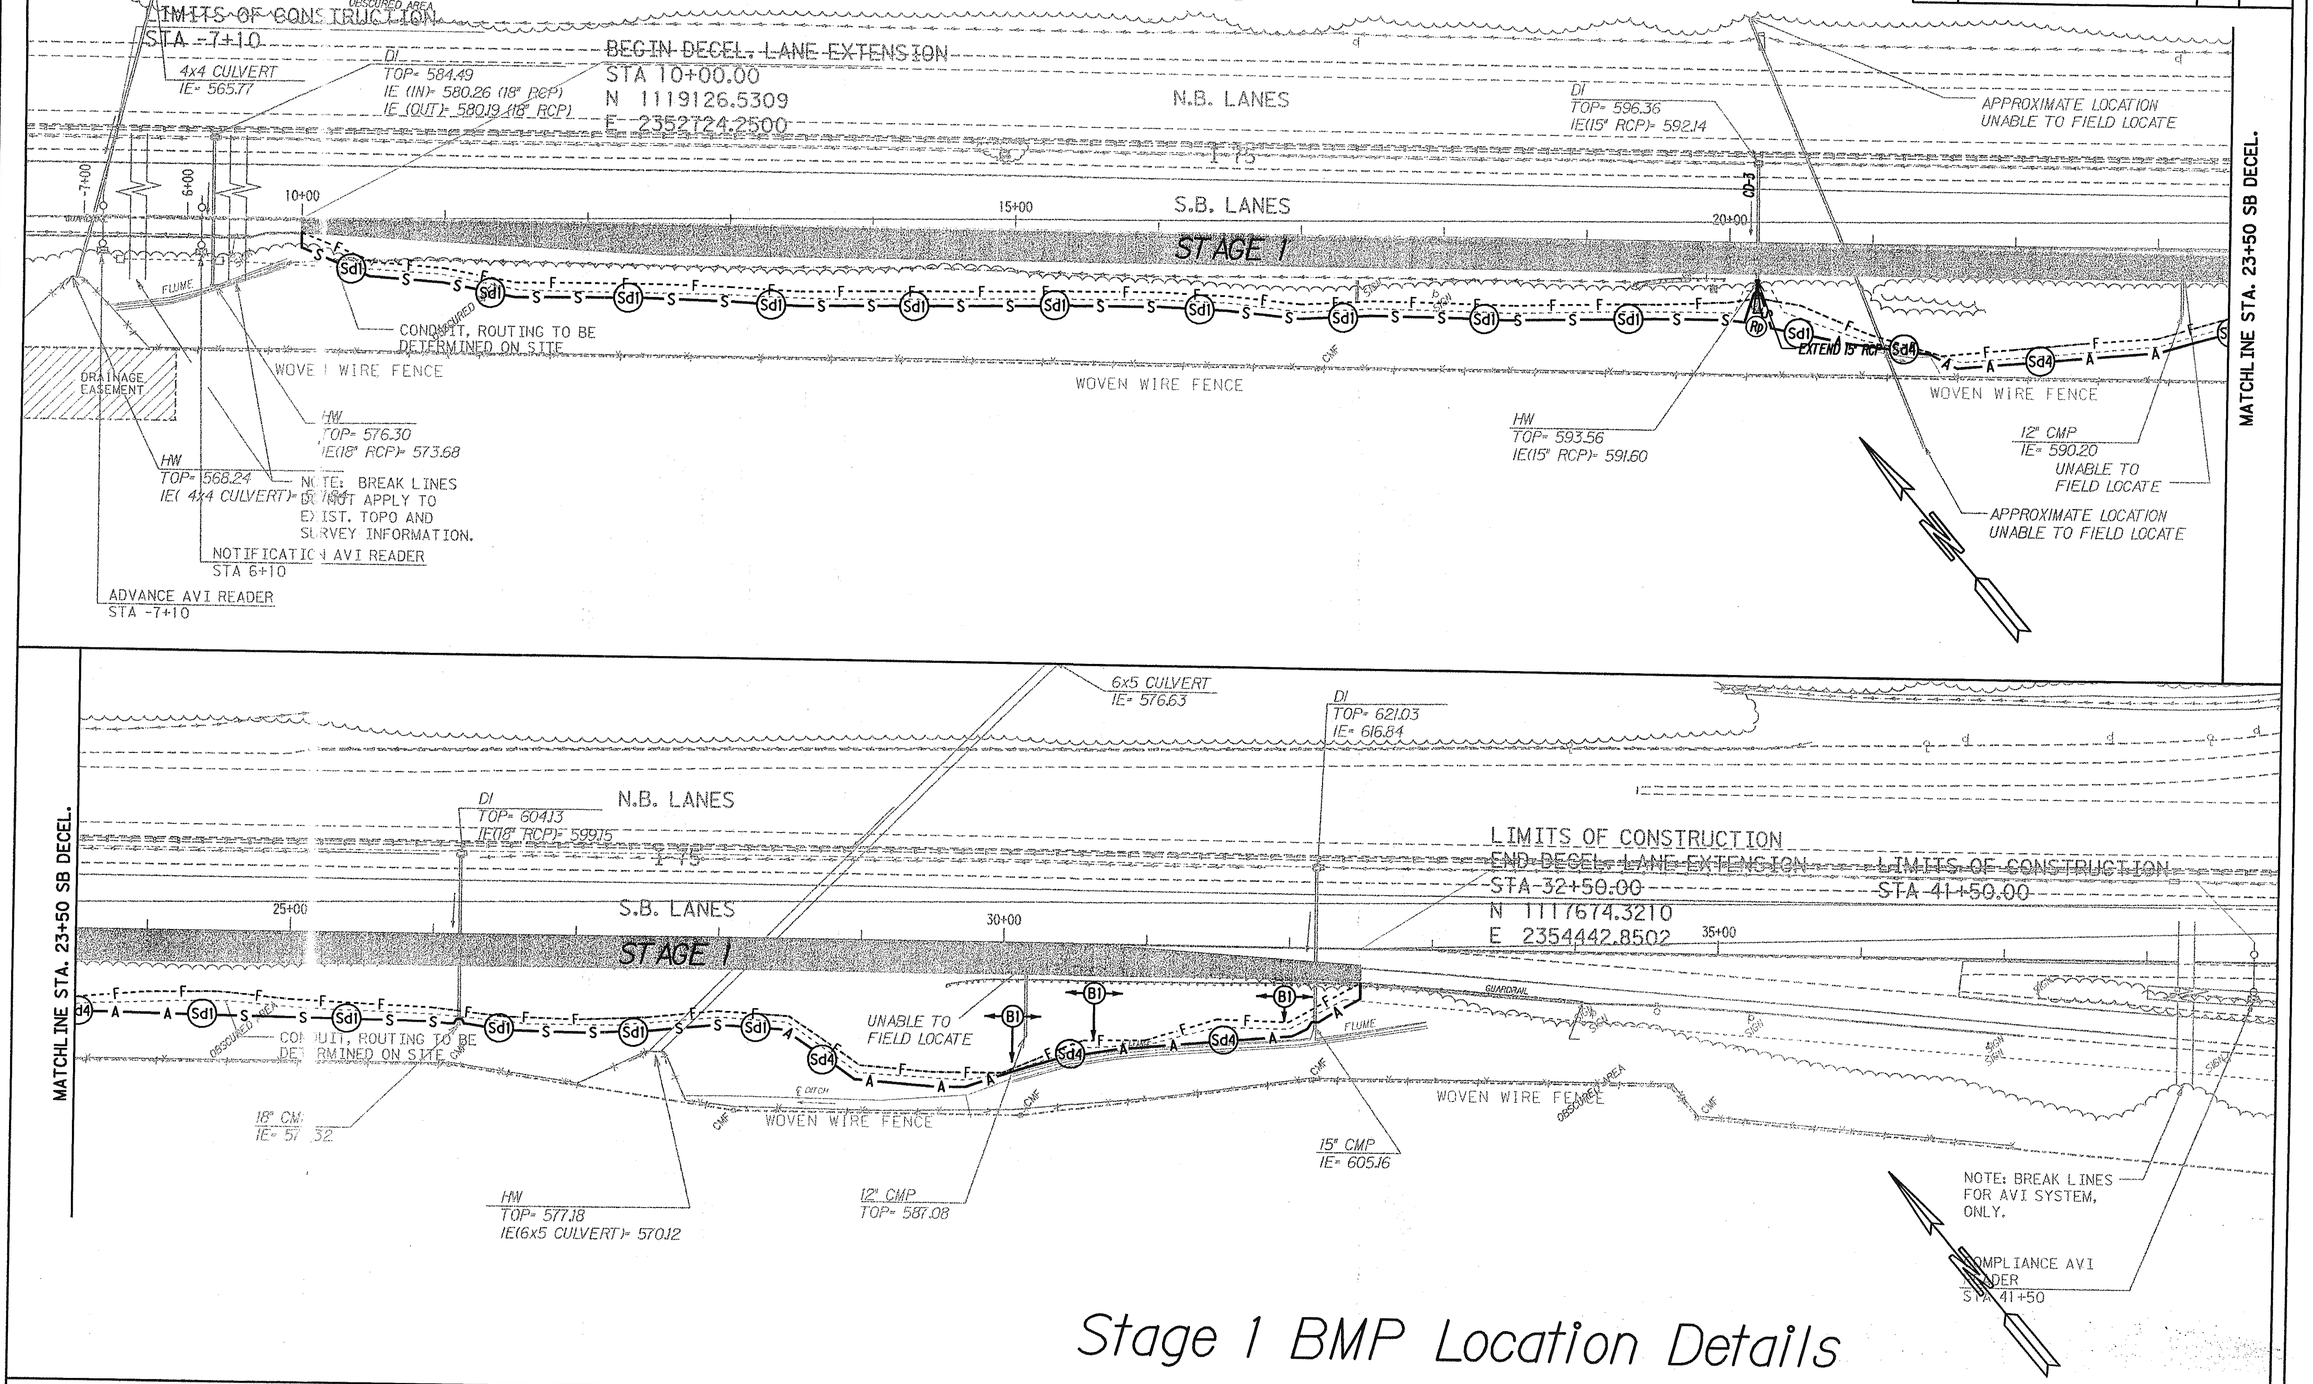

Stage 1 BMP Location Details

SCALE IN FEET
0 50 100 200

PBS&J

DATE	REVISIONS	DATE	REVISIONS

STATE OF GEORGIA
DEPARTMENT
OF
TRANSPORTATION
OFFICE OF MAINTENANCE

GEORGIA
DEPARTMENT OF TRANSPORTATION
EROSION CONTROL PLAN

I-75 MONROE COUNTY WEIGH
STATION, SOUTHBOUND DECEL.

21-OCT-2002 H:\t060328\M000458\Dgn\000458e02.dgn