| STATE | PROJECT NUMBER | SHEET NO. | TOTAL SHEETS |
|---|---|---|---|
| GA. | NHS-M000-00(458) | 68 | 80 |

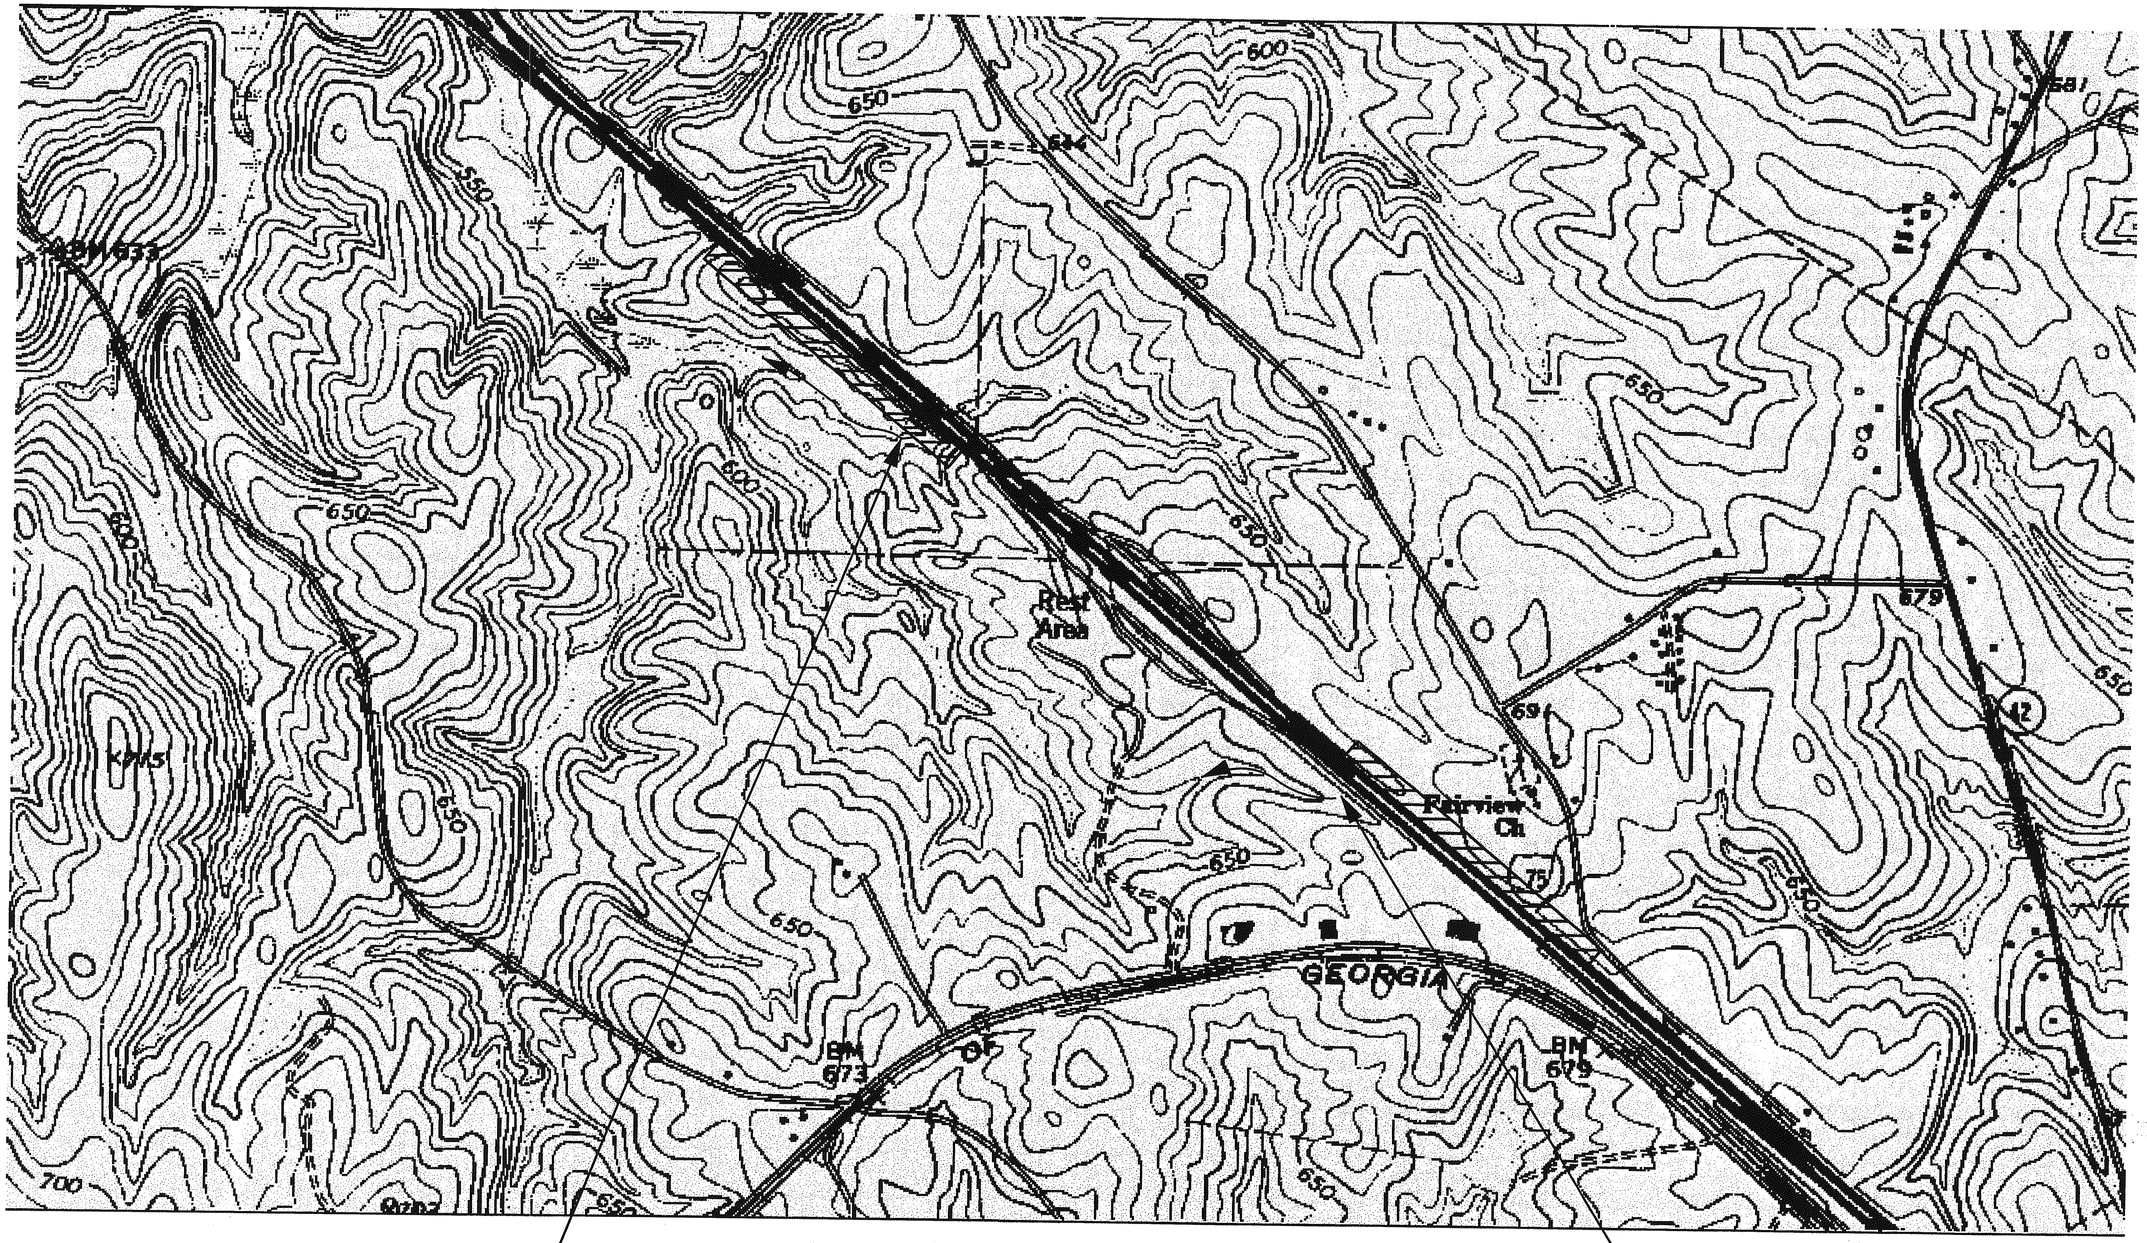


SAMPLE MONITORING LOCATION = (BLUE LINE STREAM LOCATION)

# EROSION CONTROL WATERSHED MAP & SITE MONITORING LOCATION

SAMPLE MONITORING LOCATION = (OUTFALL LOCATION)

PBSJ

SCALE IN FEET
0 500 1000 2000

| DATE | REVISIONS | DATE | REVISIONS |
|---|---|---|---|
| | | | |

STATE OF GEORGIA
DEPARTMENT
OF
TRANSPORTATION
OFFICE OF MAINTENANCE

GEORGIA
DEPARTMENT OF TRANSPORTATION
EROSION CONTROL PLAN

I-75 MONROE COUNTY WEIGH STATION, DECELERATION LANES.

21-OCT-2002 H:\+060328\M000458\Dgn\000458emon.dgn