2/13/02 2:55:25 PM \\GDOT-DSNI\GOPLOT\OCF\D7 8830 PAPER.OCF SHAHS 1:\PROJECTS\PONCE\SH19.PRF

STATE	PROJECT NUMBER	SHEET NO.	TOTAL SHEETS
GA.	STP-M000-00(501)	16	98

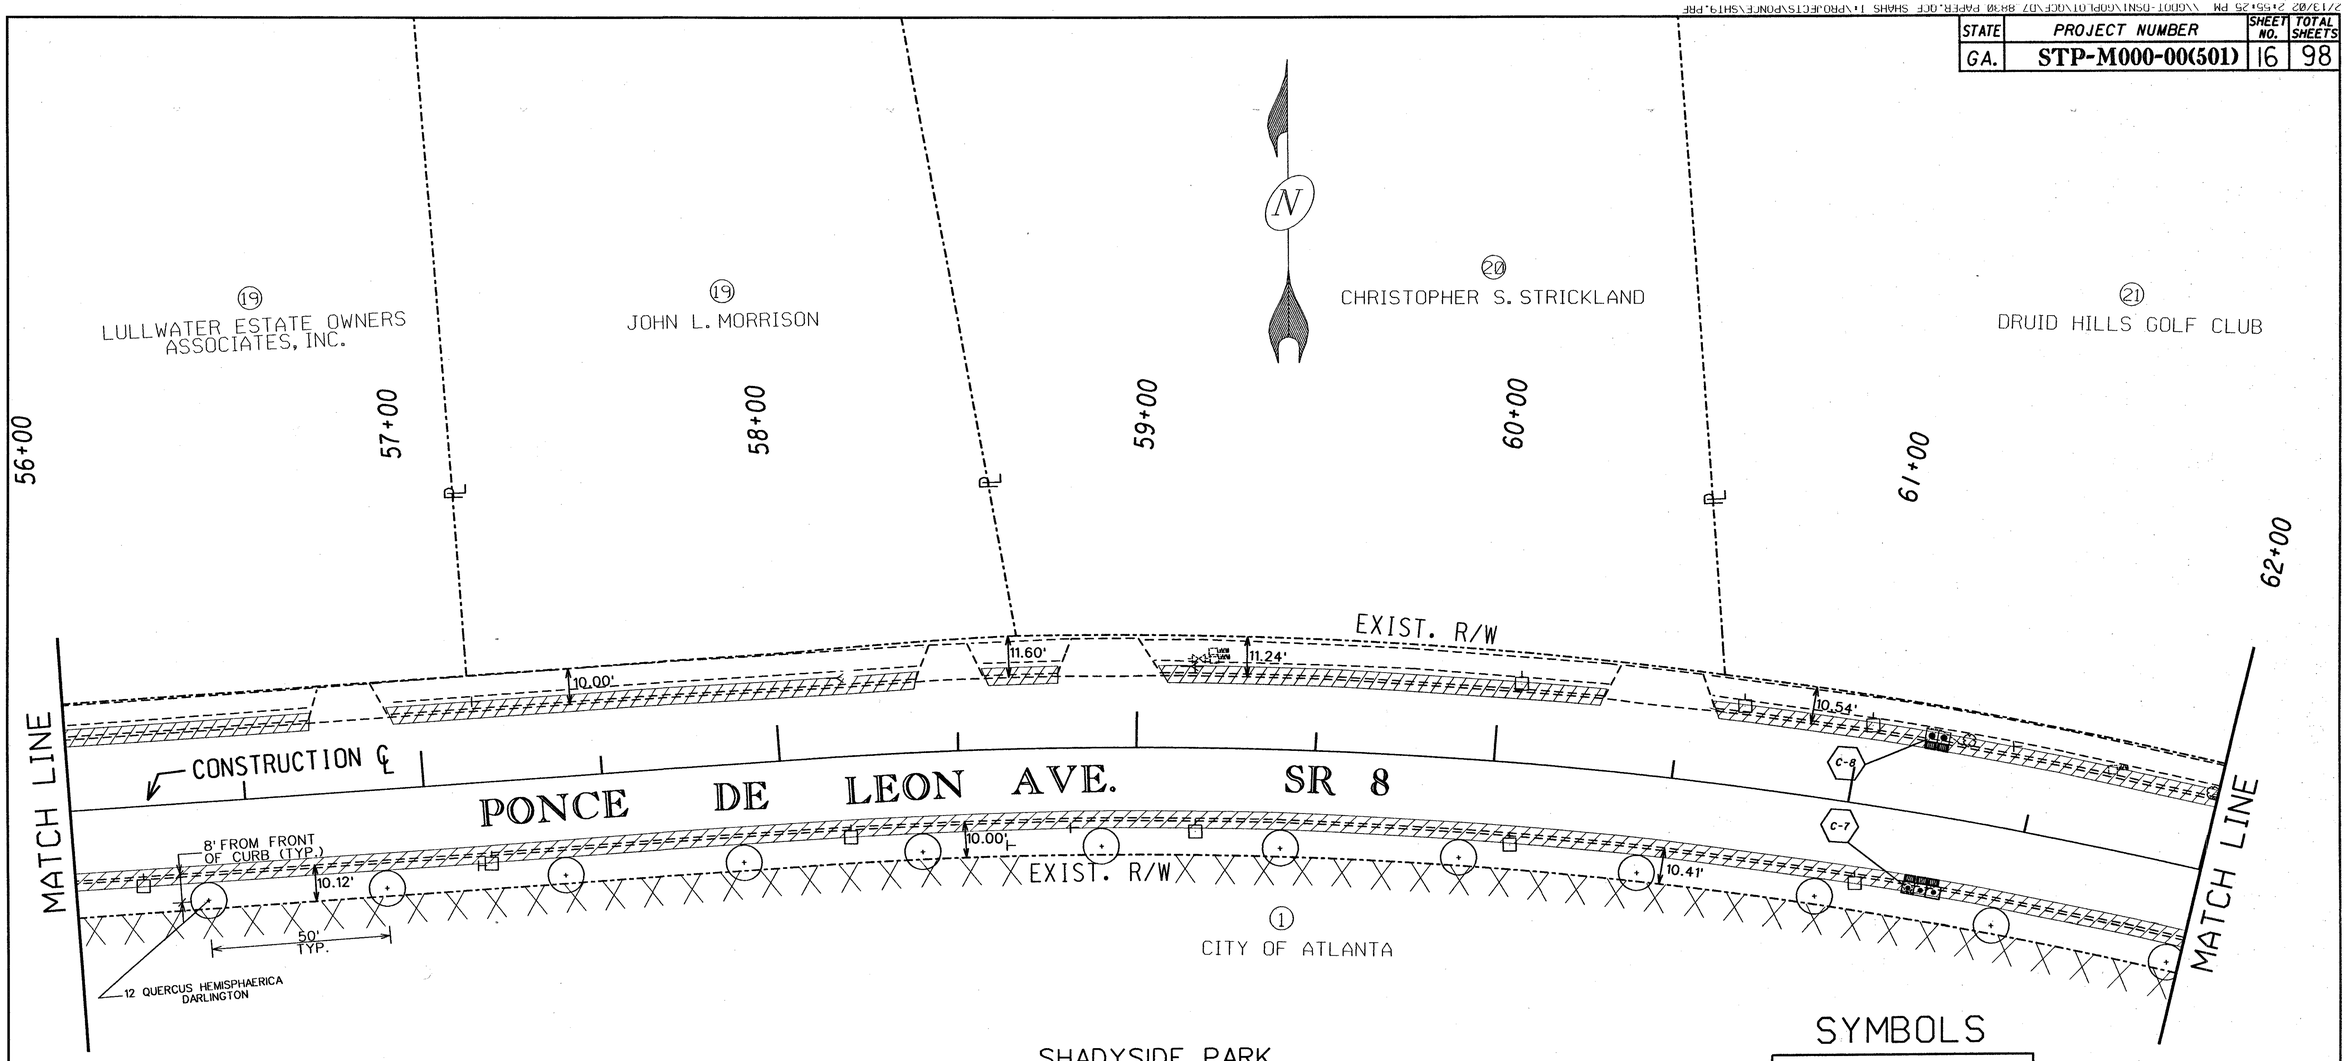

SHADYSIDE PARK
ALL CONSTRUCTION EQUIPMENT AND MATERIALS ARE TO BE KEPT OUT THE PARK AT ALL TIMES

SYMBOLS

- TRAFFIC SIGNAL TOP (FLUSH W/GRND.)
- TREE
- POWER POLE
- CATCH BASIN TOP
- STRAIN POLE
- TRAFFIC SIGNAL CONTROL BOX (H=6 FT)
- GUY
- LOCATION CONTROL MONUMENT
- SIGN

AREA OF CONSTRUCTION

SCALE IN FEET
0 20 40 80

GEORGIA
DEPARTMENT OF TRANSPORTATION
CONSTRUCTION PLAN
PROJECT
COUNTY
DATE SH OF