STATE	PROJECT NUMBER	SHEET NO.	TOTAL SHEETS
GA.	STP-M000-00(501)	18	98

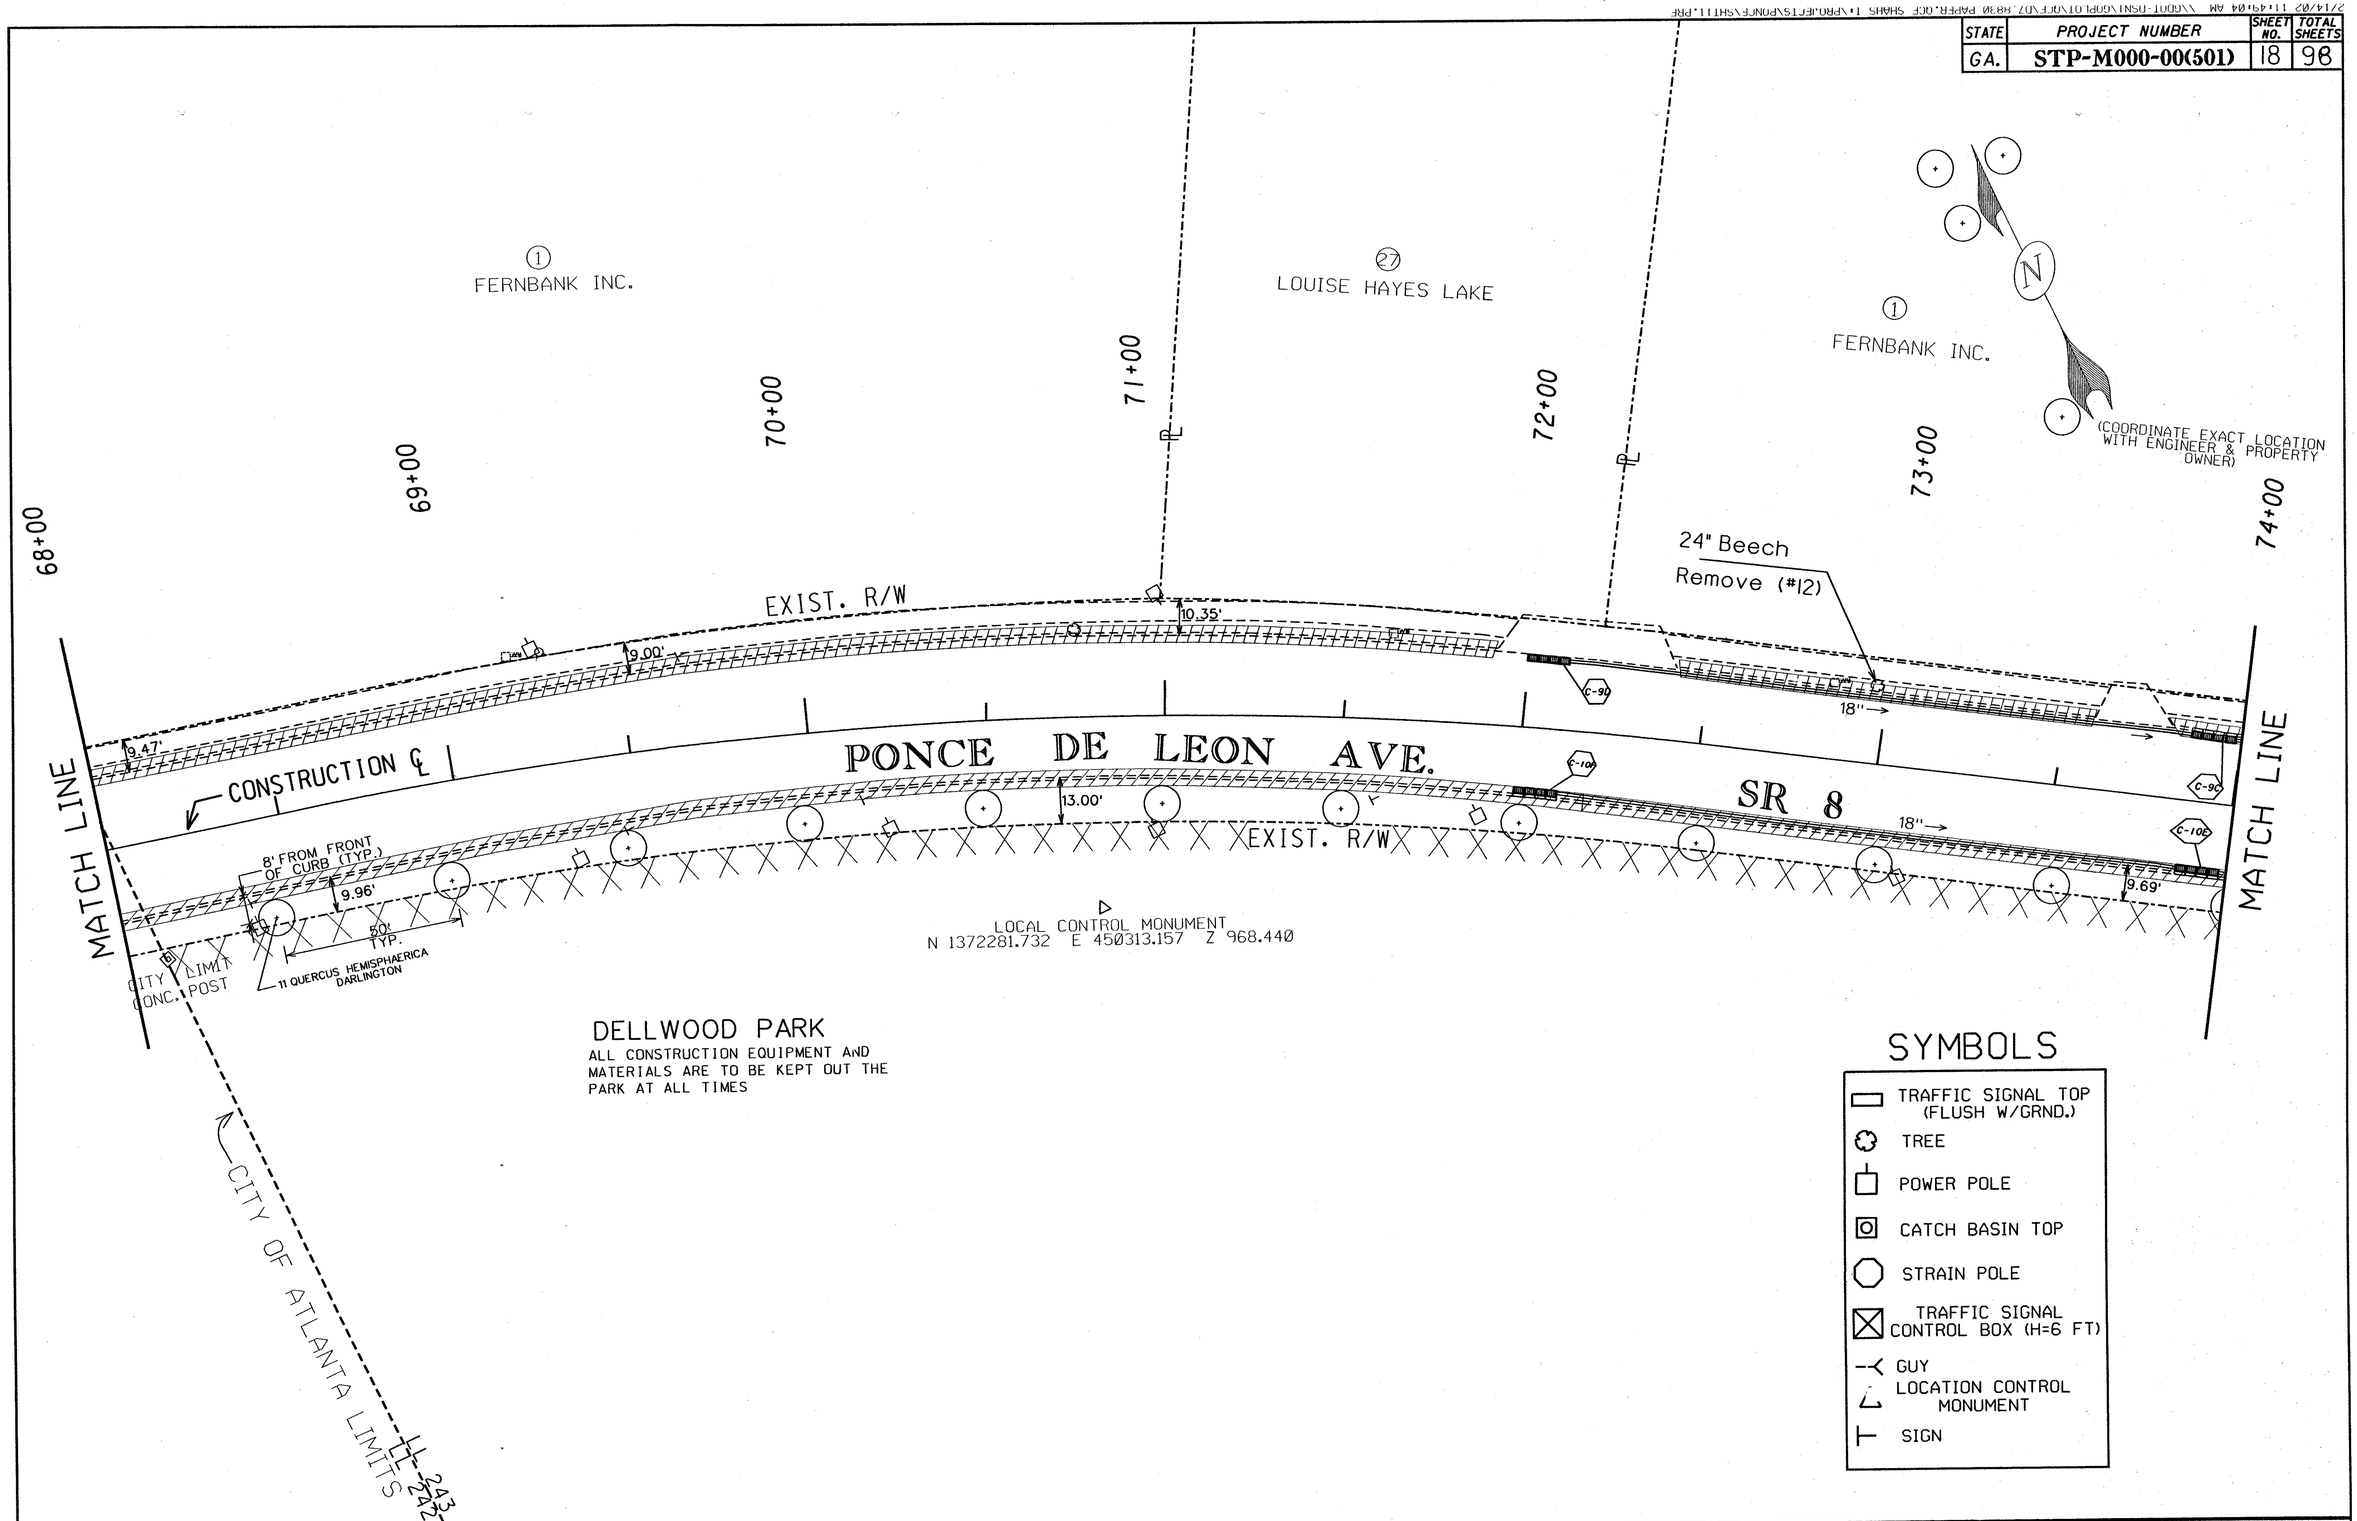

AREA OF CONSTRUCTION

SCALE IN FEET
0 20 40 60

GEORGIA
DEPARTMENT OF TRANSPORTATION
CONSTRUCTION PLAN
PROJECT
COUNTY
DATE SH OF