2/13/02 3:37:42 PM \\GDOT-DSN1\GOPLOT\QCE\D7 8830 PAPER.QCE SHAHS 1:\PROJECTS\PONCE\SH114.PRF

STATE	PROJECT NUMBER	SHEET NO.	TOTAL SHEETS
GA.	STP-M000-00(501)	21	98

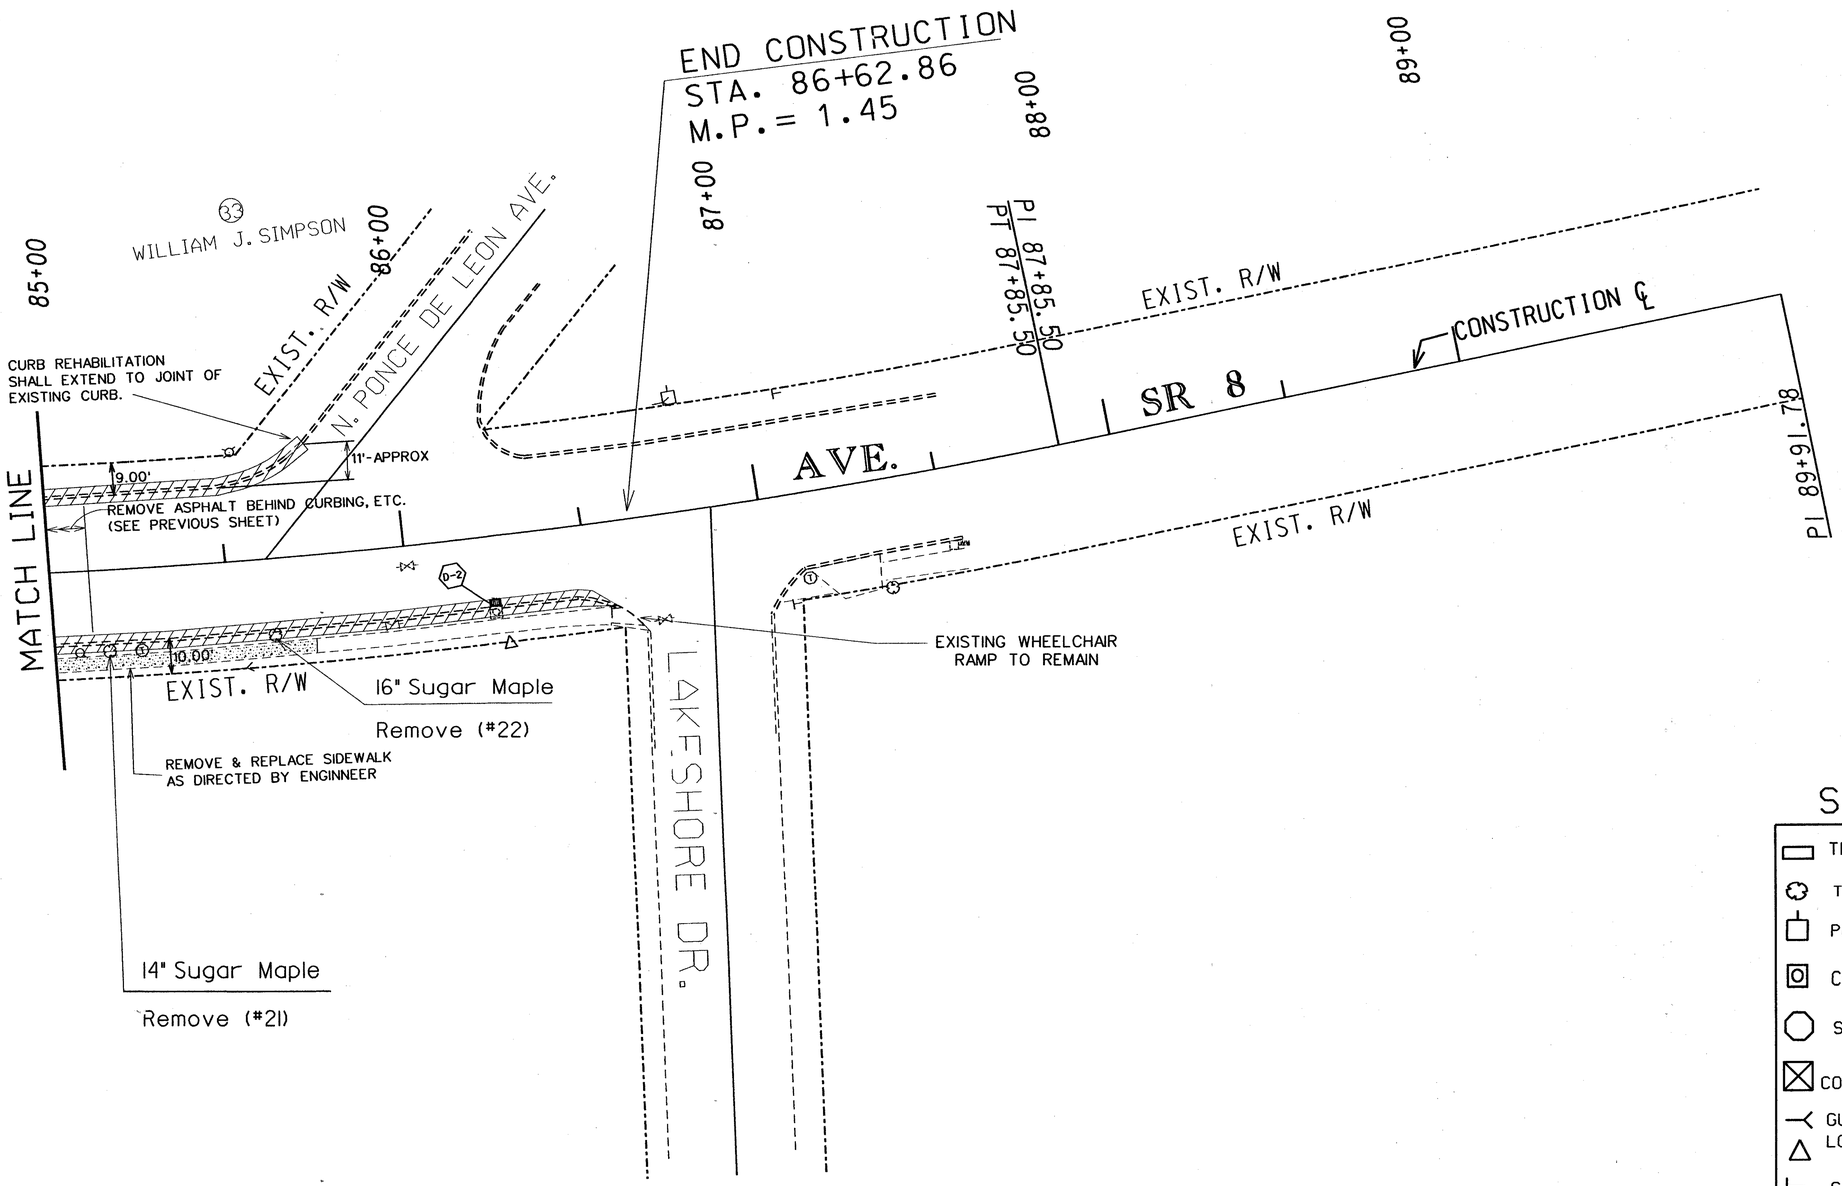

AREA OF CONSTRUCTION

SCALE IN FEET
0 20 40 80

GEORGIA
DEPARTMENT OF TRANSPORTATION
CONSTRUCTION PLAN
PROJECT
COUNTY
DATE SH OF