8/9/01 2:34:07 PM \\GDOT-DSN1\GOPLOT\GCF\d7_8830_paper.acf fatrured G:\Projects\Ponce\drain_profl.prf

STATE	PROJECT NUMBER	SHEET NO.	TOTAL SHEETS
GA.	STP-M000-00(501)	22	96

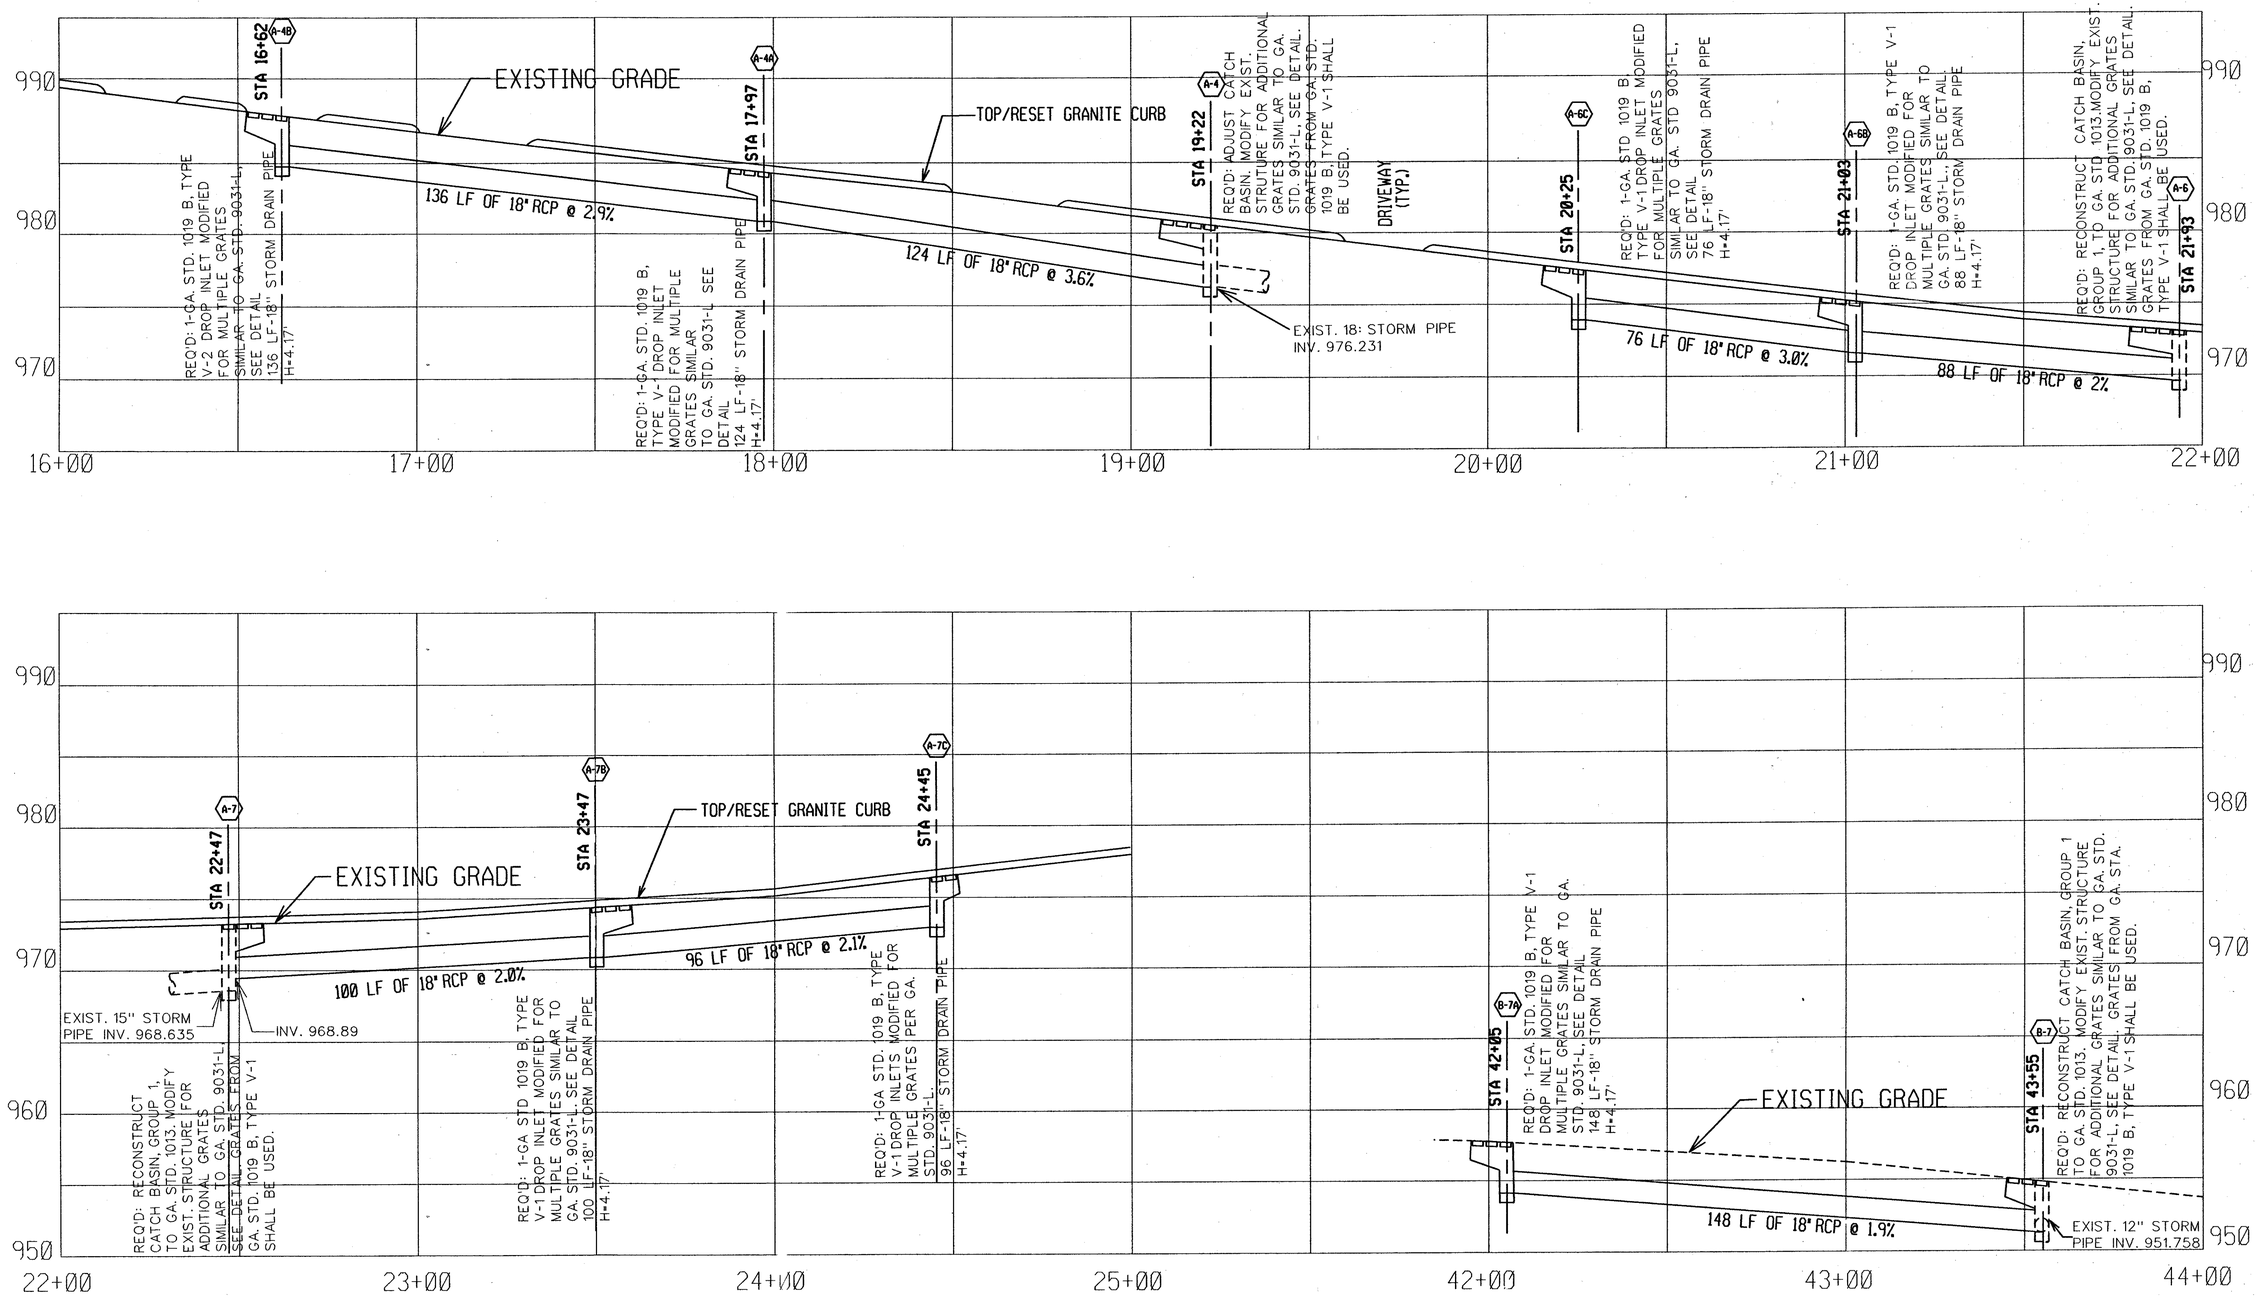

SCALE = 1:20 HORIZ.
= 1:5 VERT.

EDGE OF PVMT. RIGHT

EDGE OF PVMT. LEFT

GEORGIA
DEPARTMENT OF TRANSPORTATION
STORM DRAIN PROFILES
PROJECT
COUNTY
DATE SH OF