STATE	PROJECT NUMBER	SHEET NO.	TOTAL SHEETS
GA.	STP-M000-00(501)	24	98

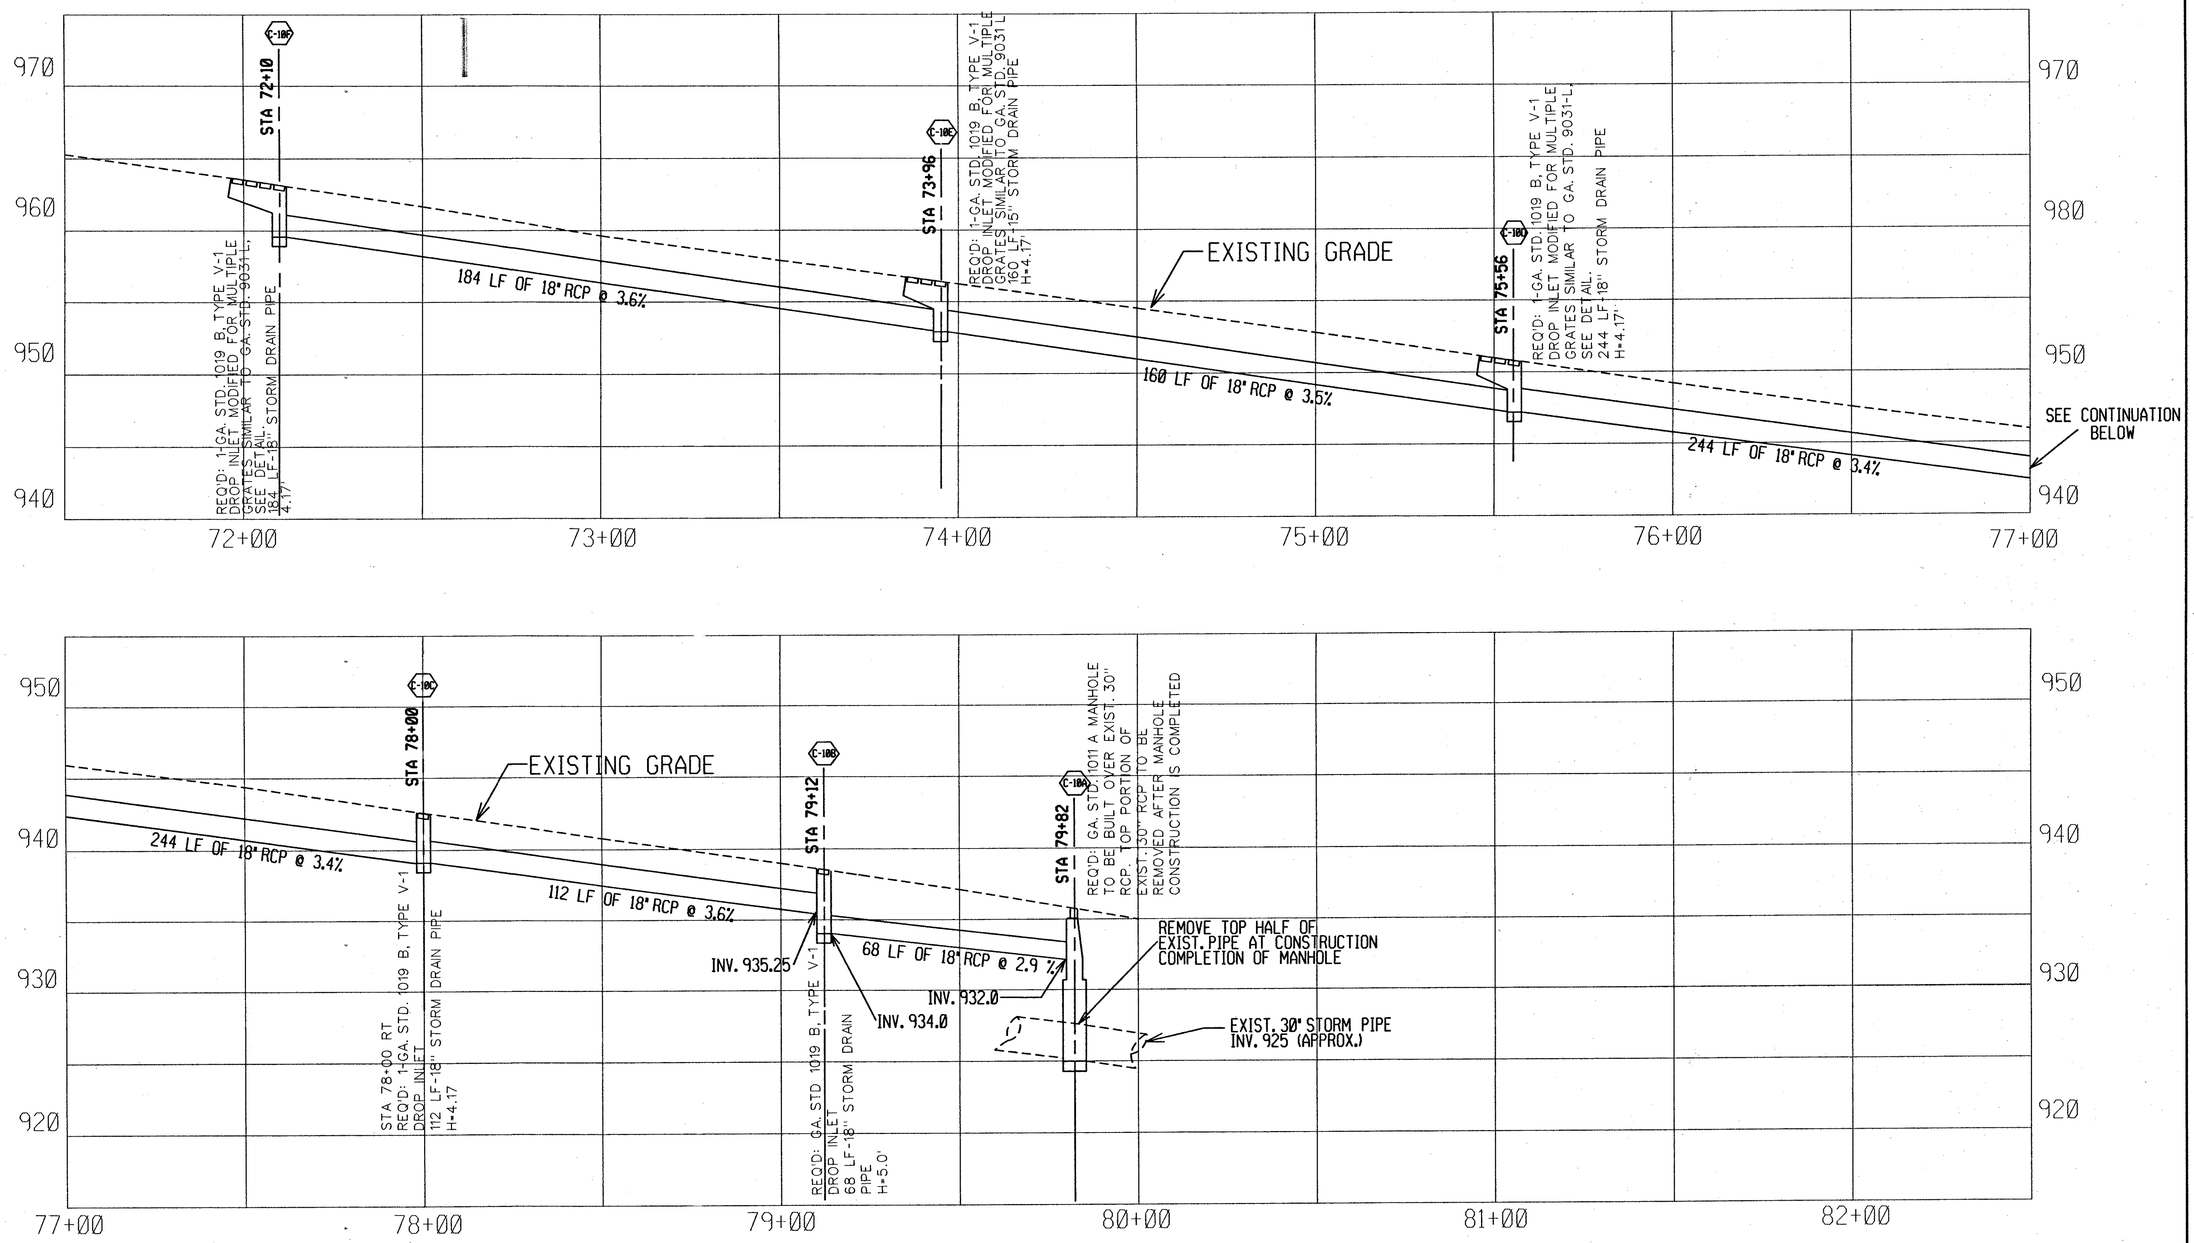

SCALE = 1:20 HORIZ.
= 1:5 VERT.

EDGE OF PVMT. RIGHT

GEORGIA
DEPARTMENT OF TRANSPORTATION
STORM DRAIN PROFILES
PROJECT
COUNTY
DATE SH OF