2/13/02 3:45:51 PM \\GDOT-DSN1\GOPLOT\QCF\D7_8830_PAPER.QCF SHAHS 1:\PROJECTS\PONCE\UTILSHT3.PRE

STATE	PROJECT NUMBER	SHEET NO.	TOTAL SHEETS
GA.	STP-M000-00(501)	27	98

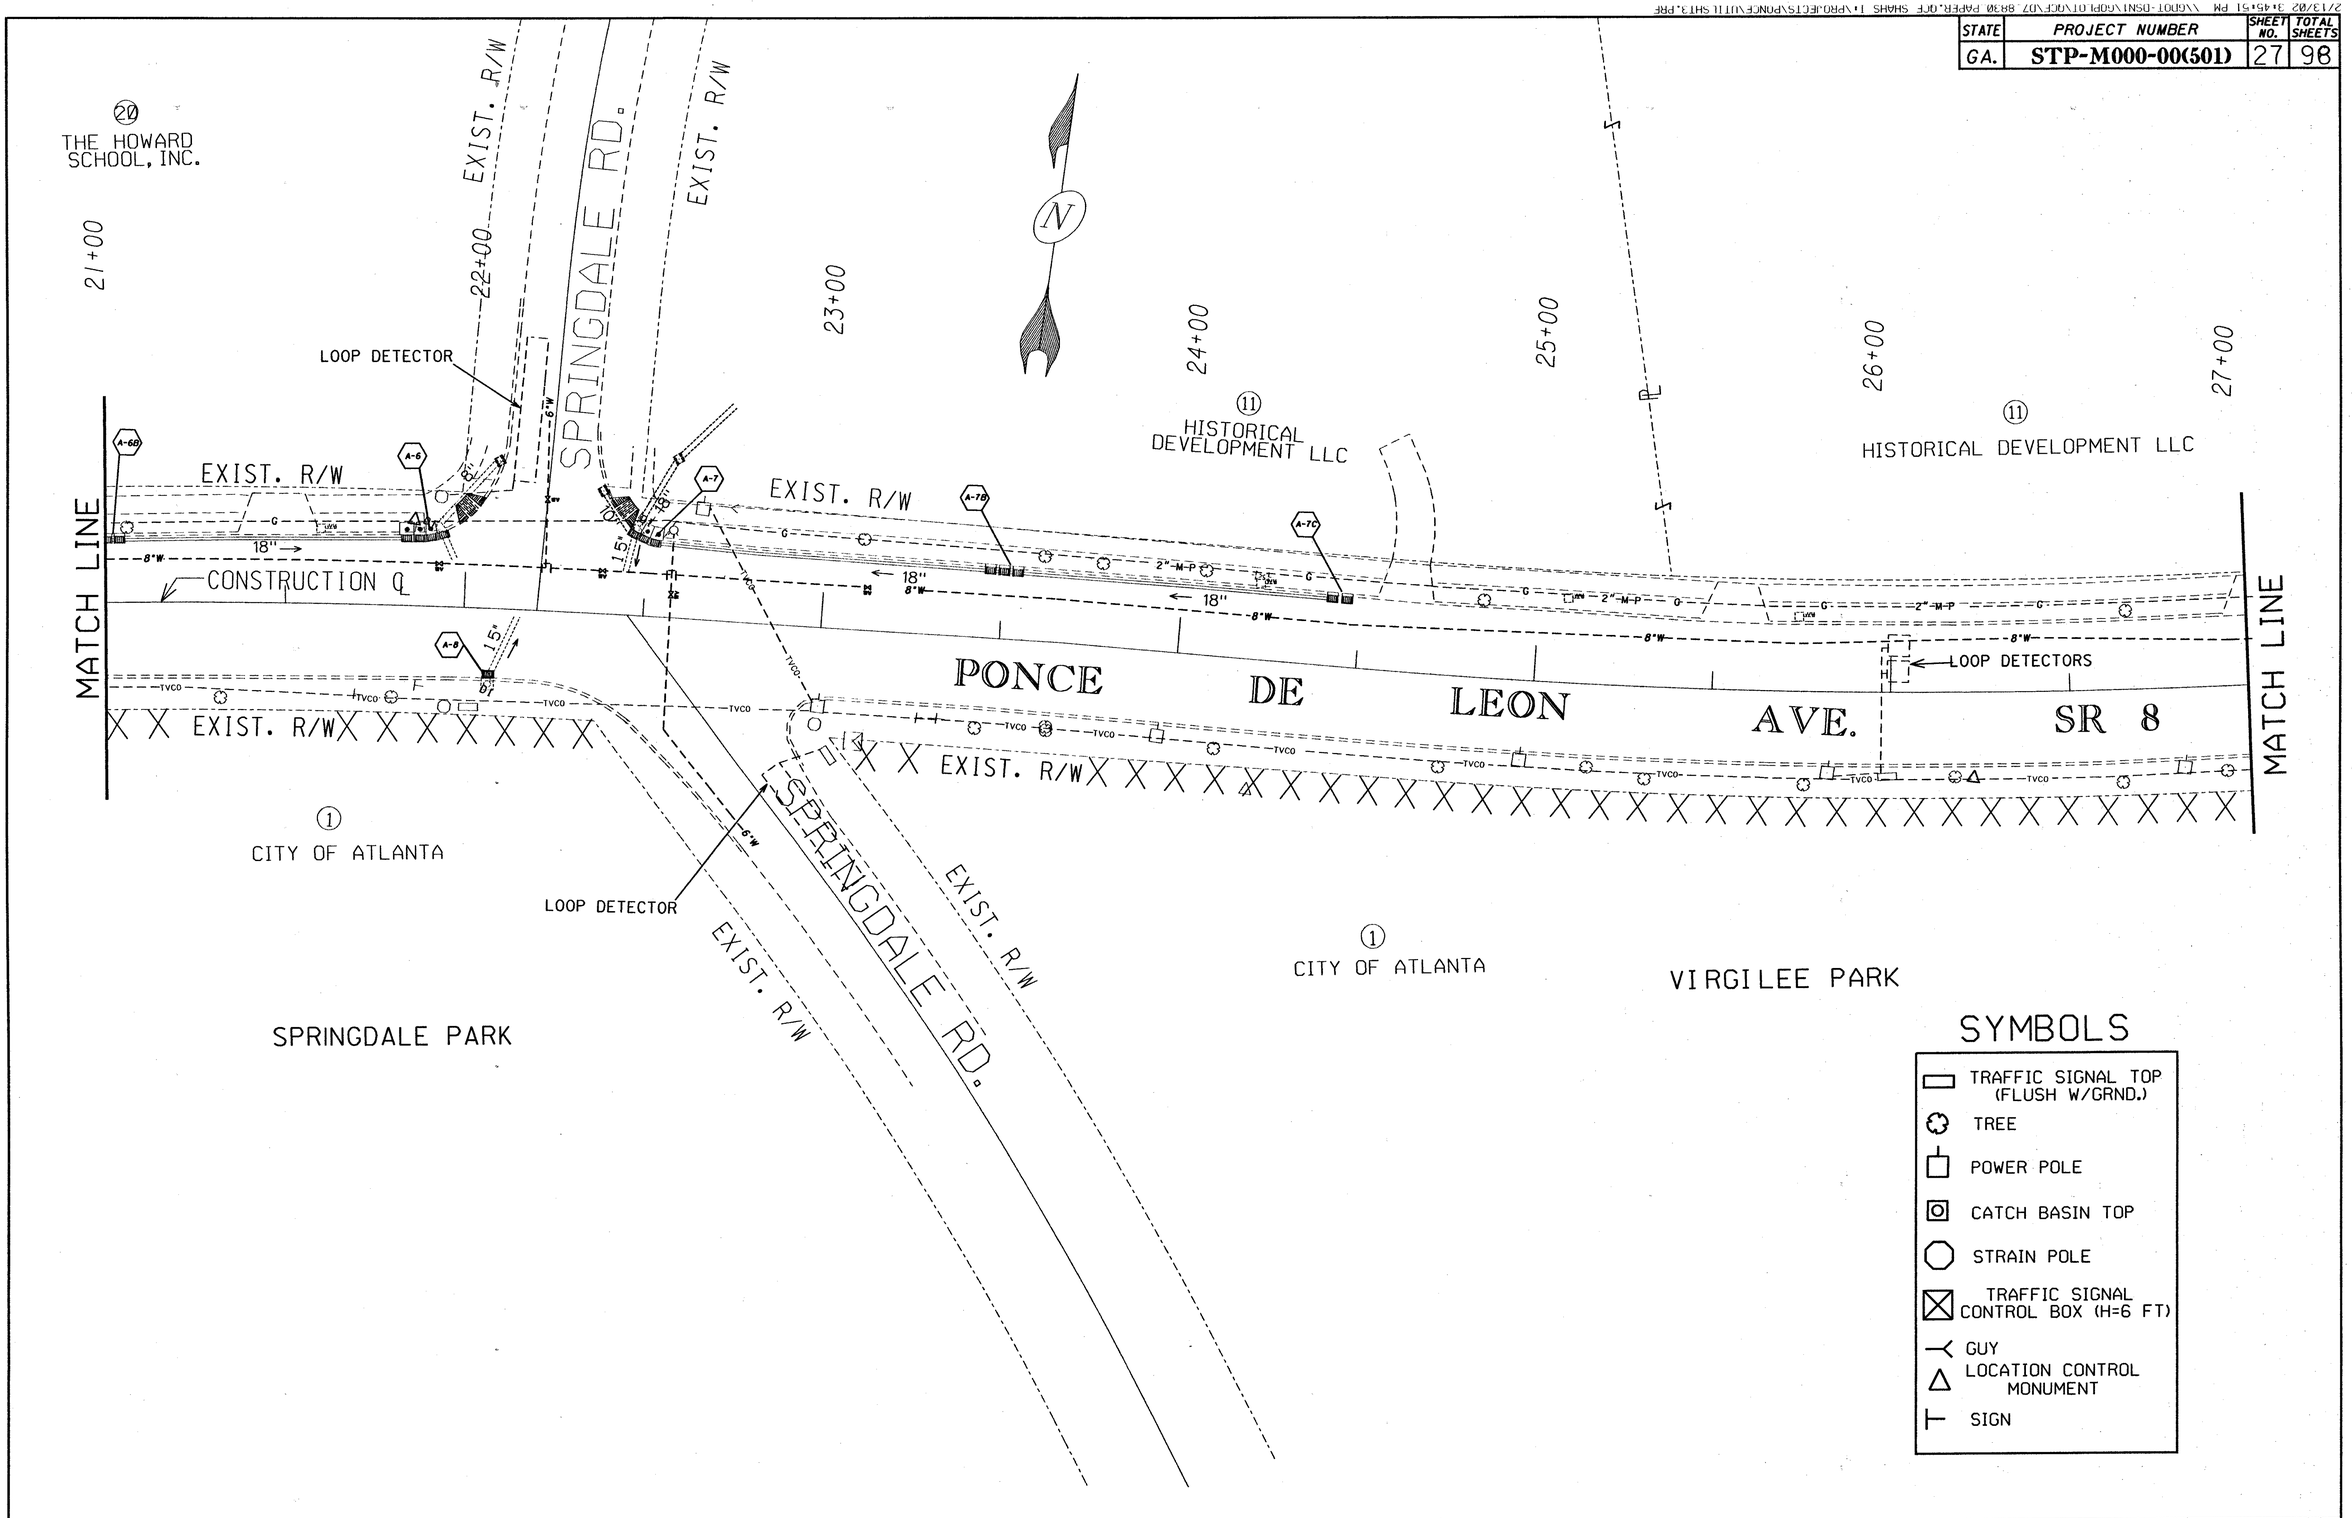

GEORGIA
DEPARTMENT OF TRANSPORTATION
UTILITY PLAN
PROJECT
COUNTY
DATE SH OF