STATE	PROJECT NUMBER	SHEET NO.	TOTAL SHEETS
GA.	STP-M000-00(501)	28	98

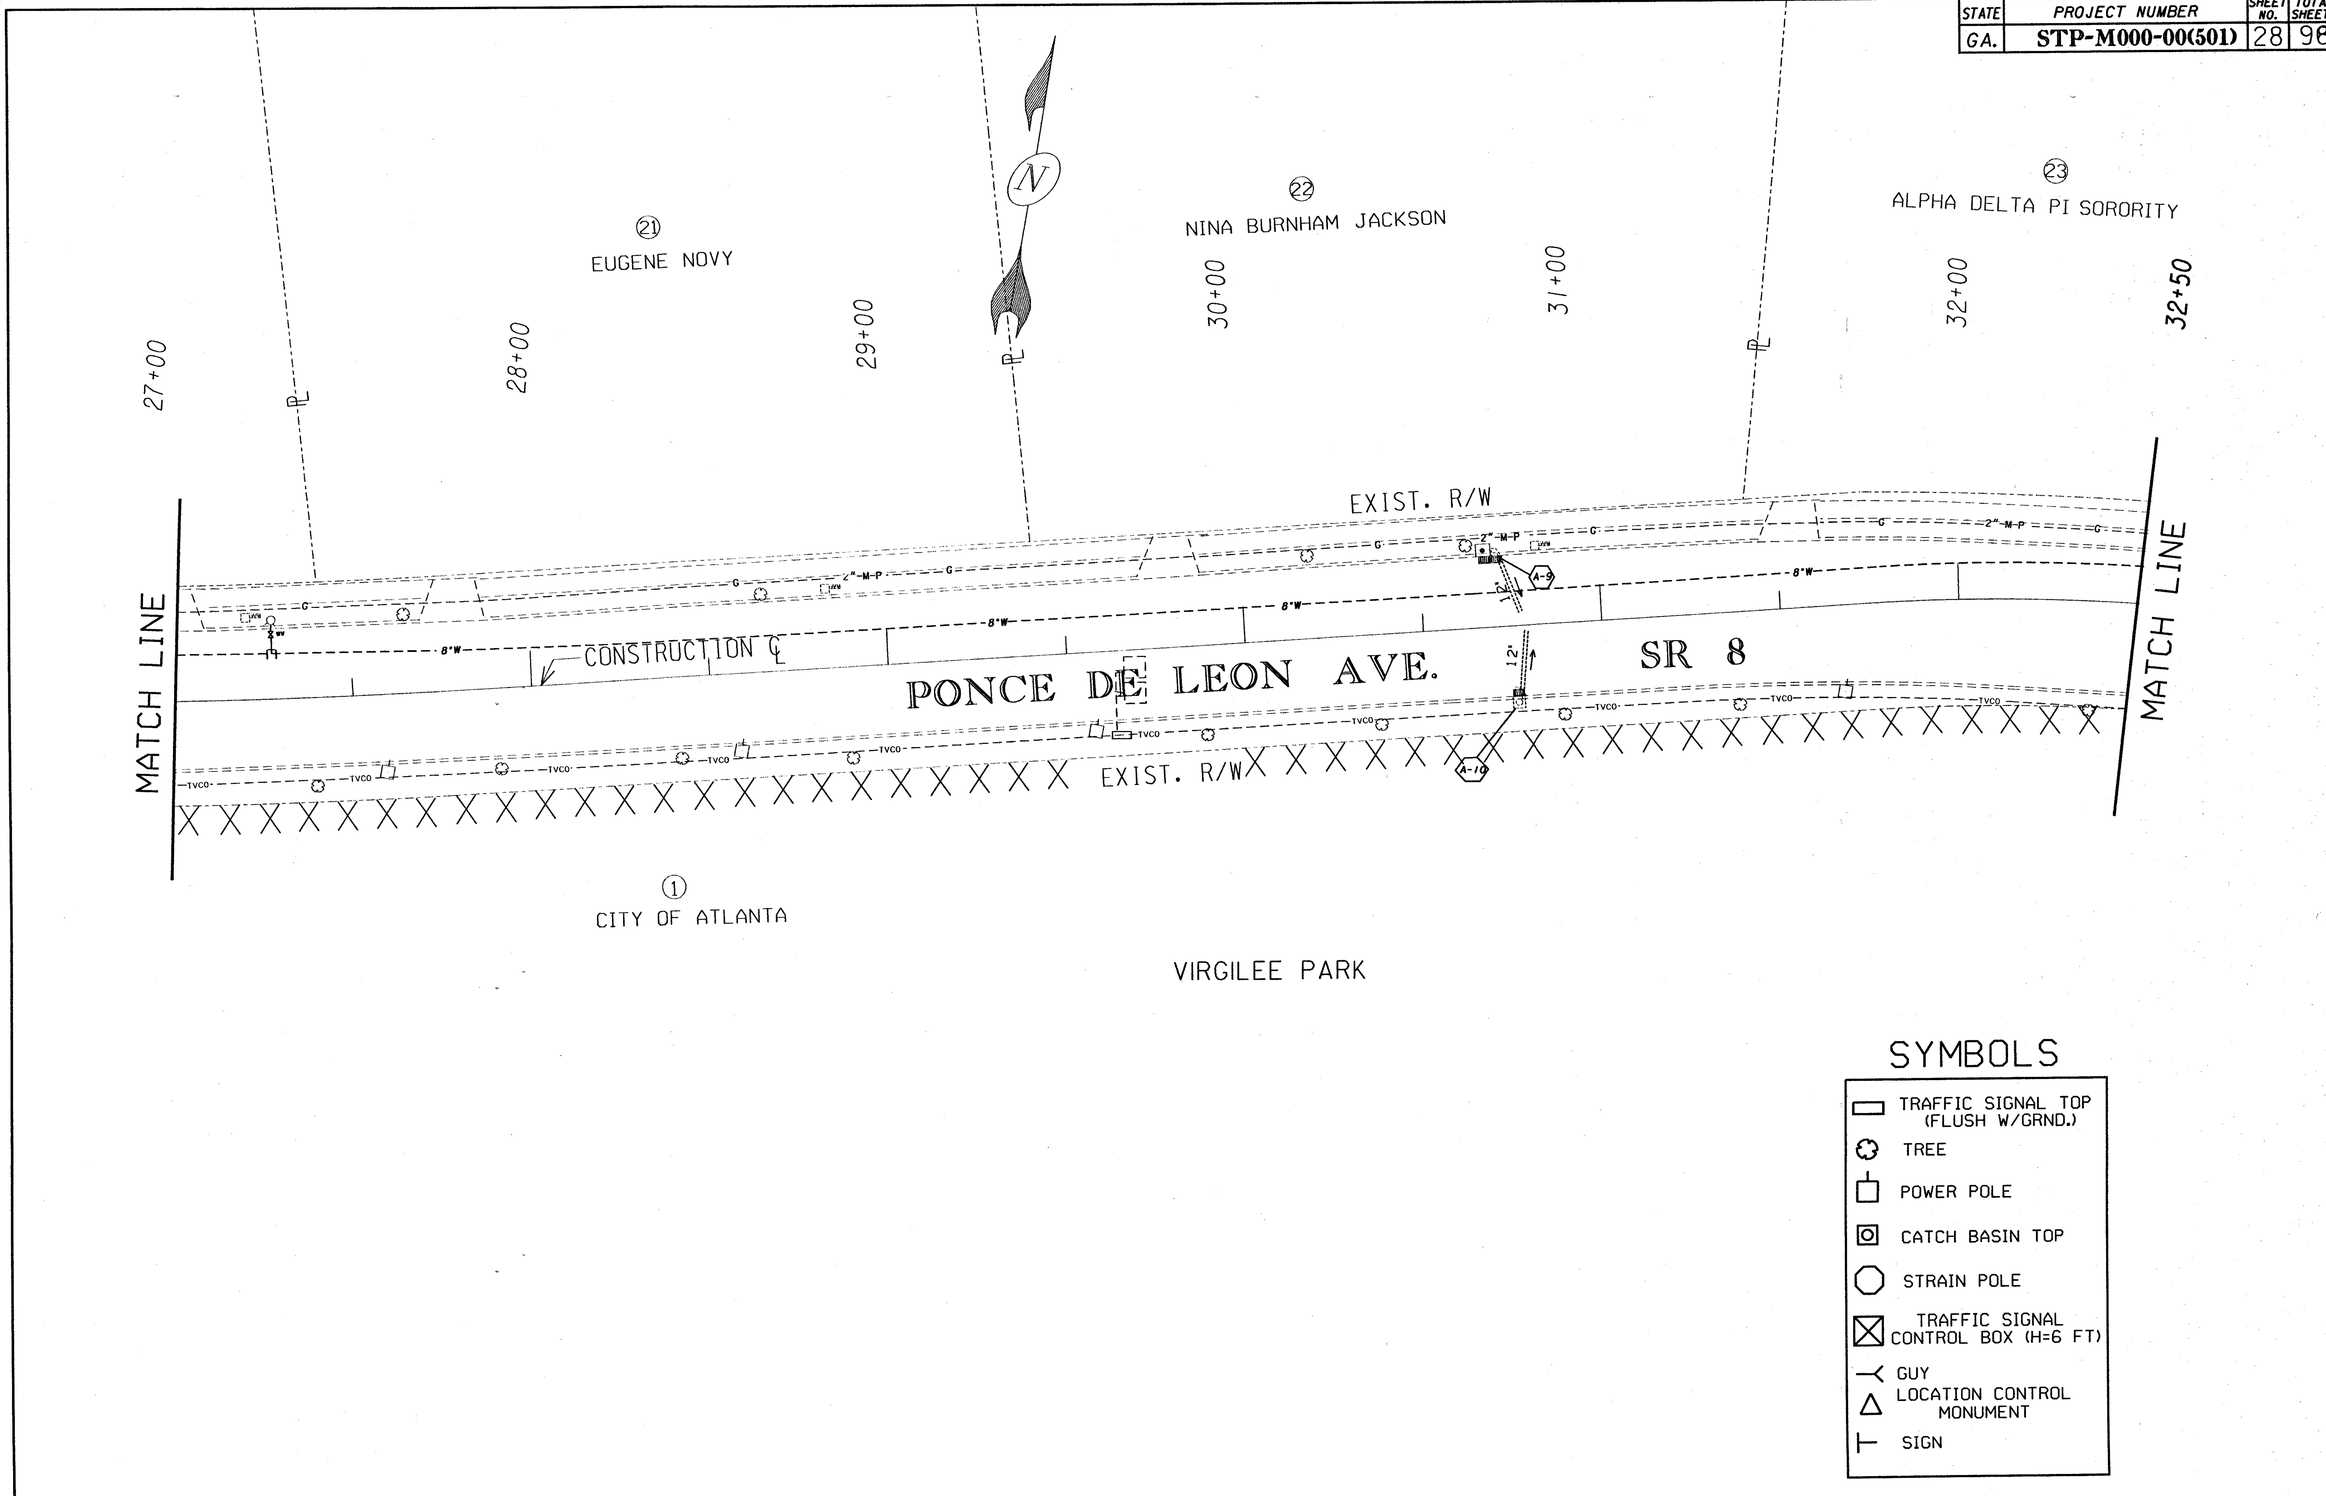

GEORGIA
DEPARTMENT OF TRANSPORTATION
UTILITY PLAN
PROJECT
COUNTY
DATE SH OF