STATE	PROJECT NUMBER	SHEET NO.	TOTAL SHEETS
GA.	STP-M000-00(501)	29	98

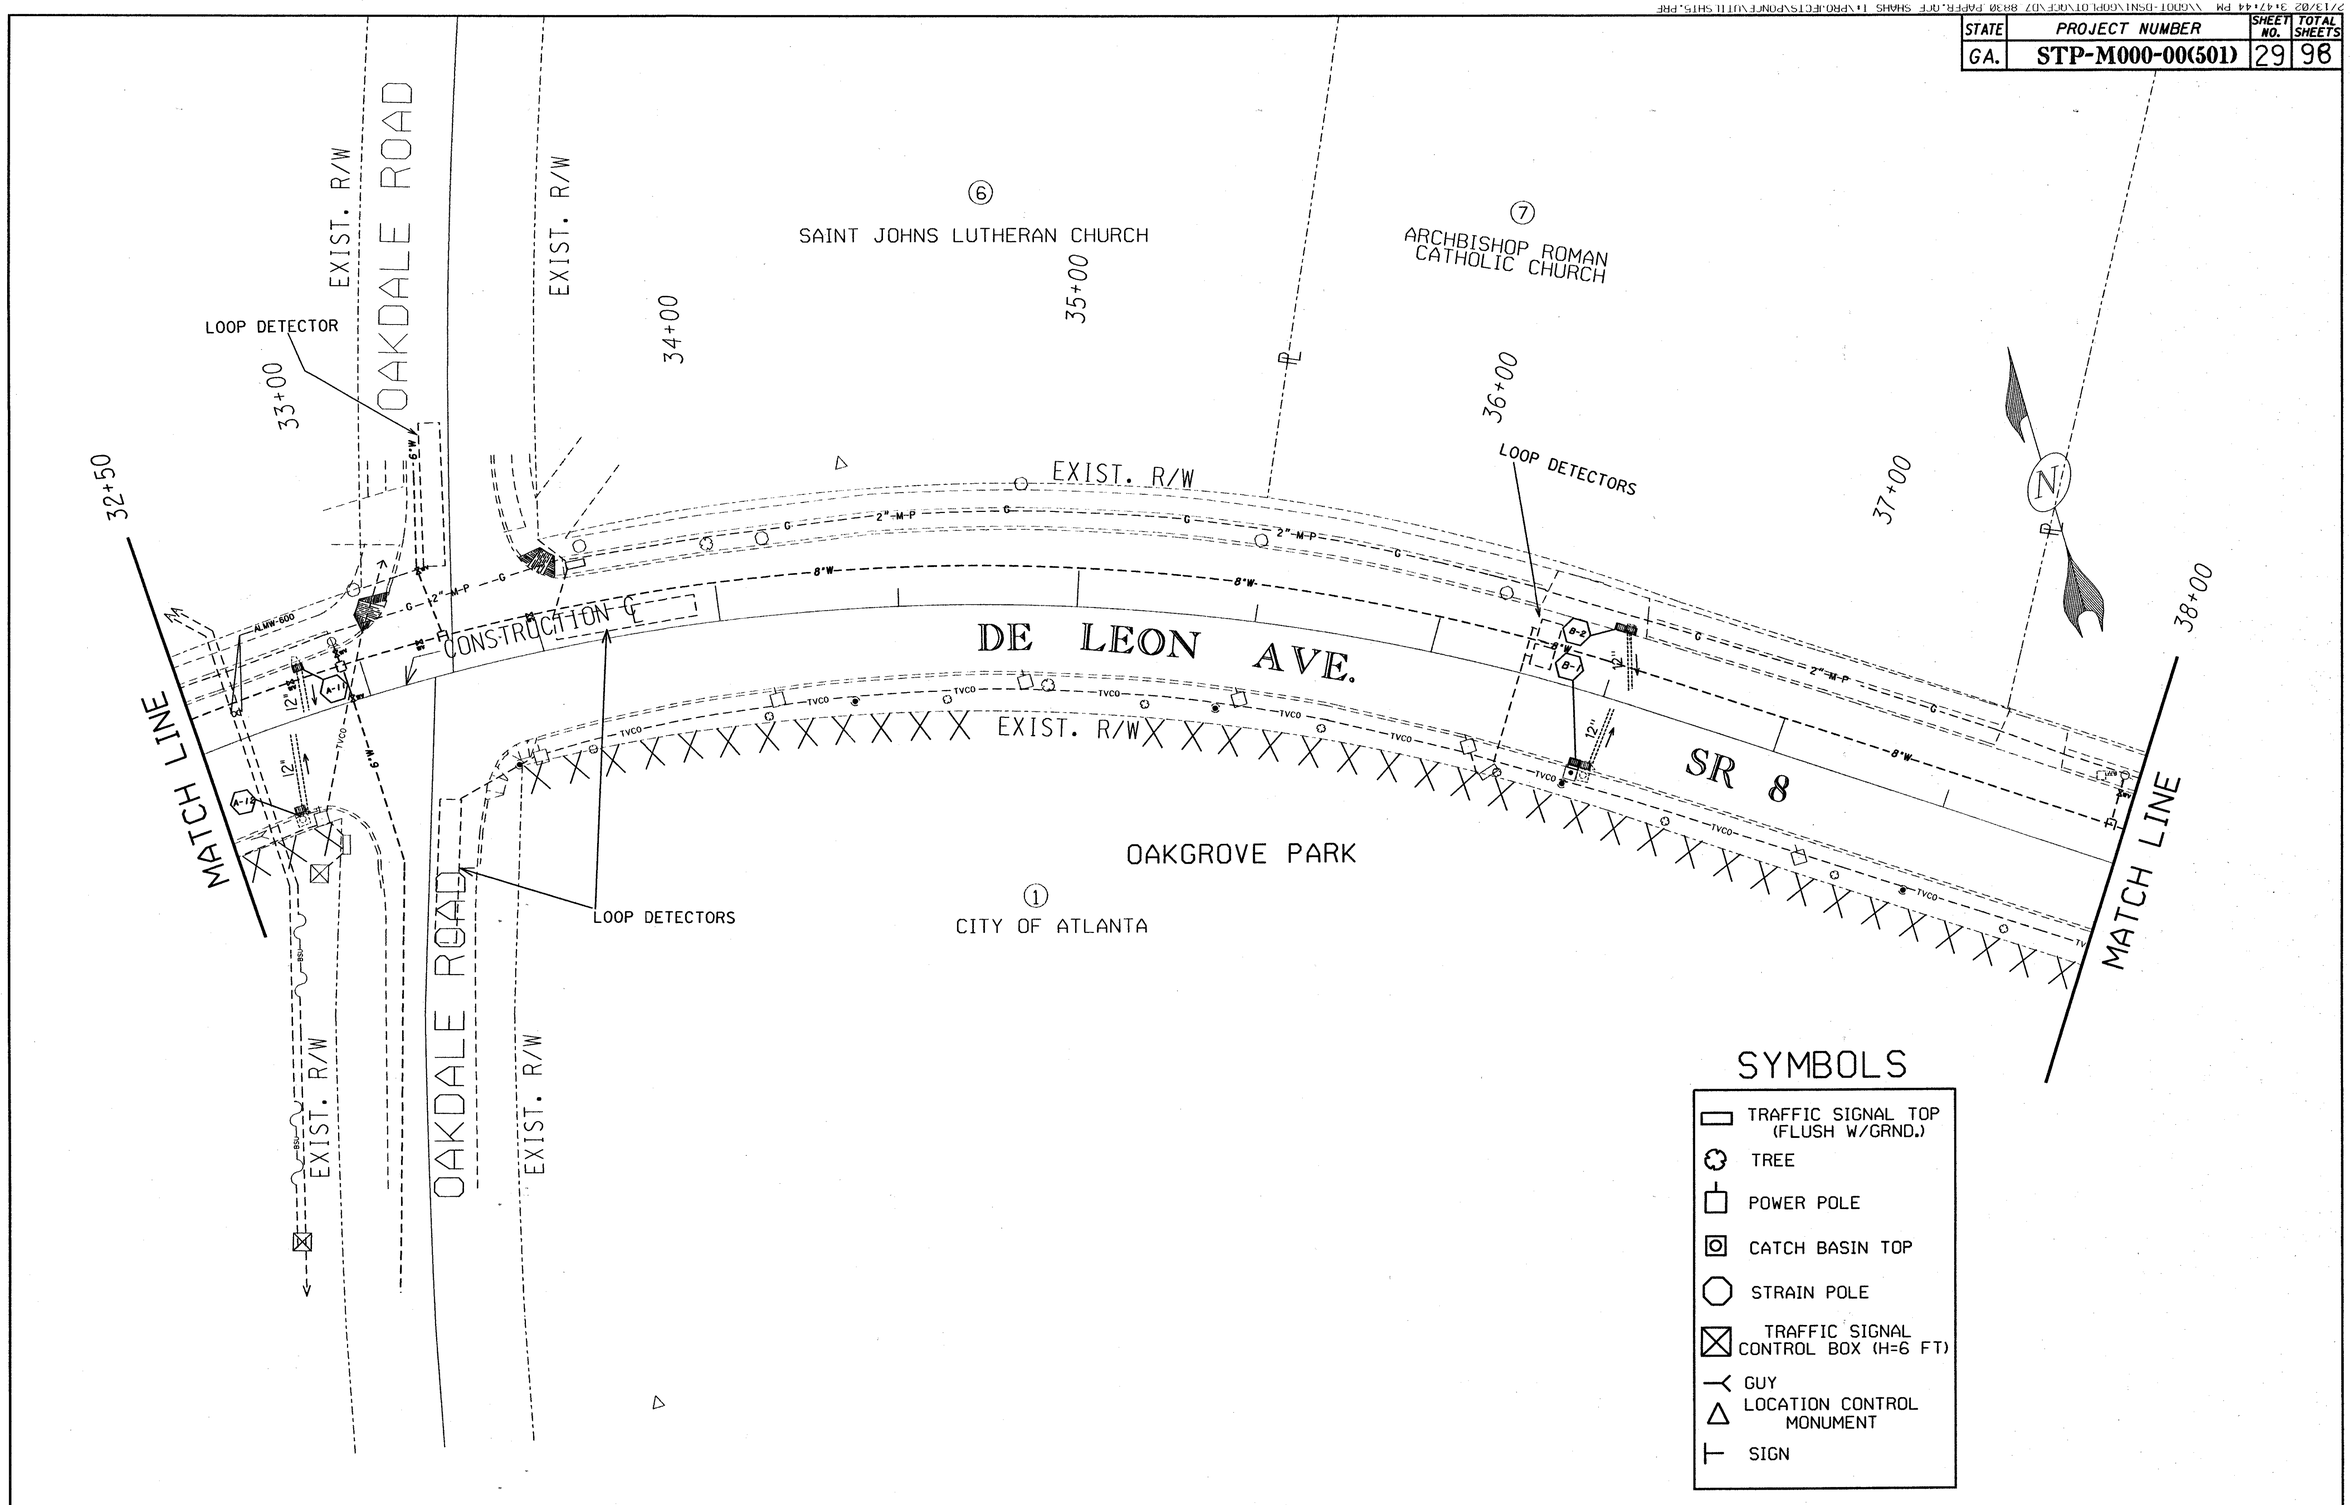

SCALE IN FEET
0 20 40 80

GEORGIA
DEPARTMENT OF TRANSPORTATION
UTILITY PLAN
PROJECT
COUNTY
DATE SH OF