REV. 3-4-02

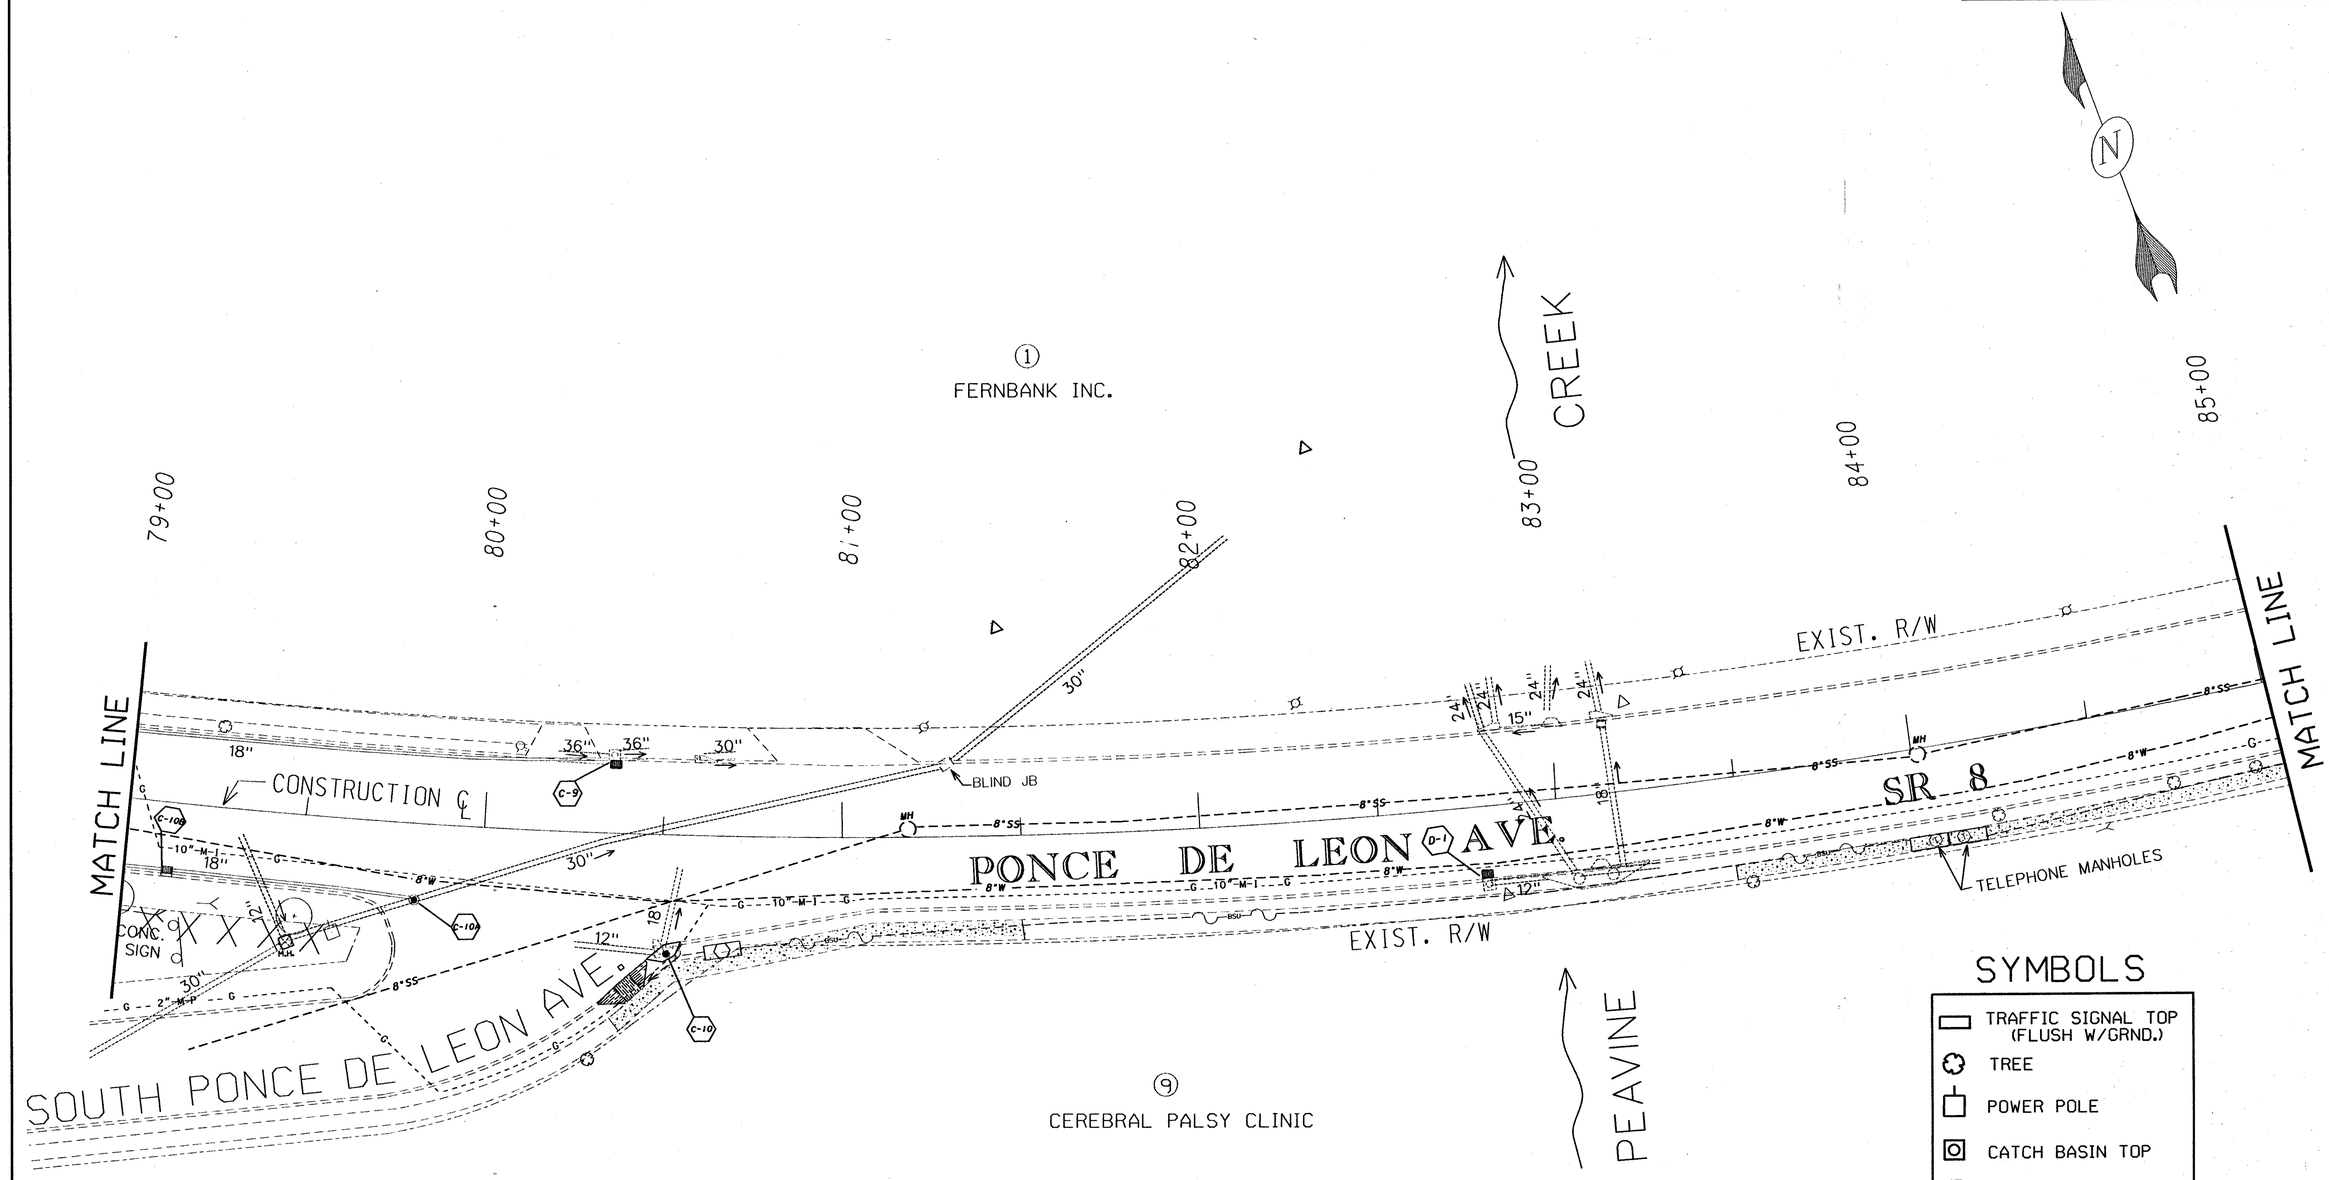

SCALE IN FEET

0 20 40 80

GEORGIA
DEPARTMENT OF TRANSPORTATION
UTILITY PLAN

PROJECT
COUNTY
DATE SH OF