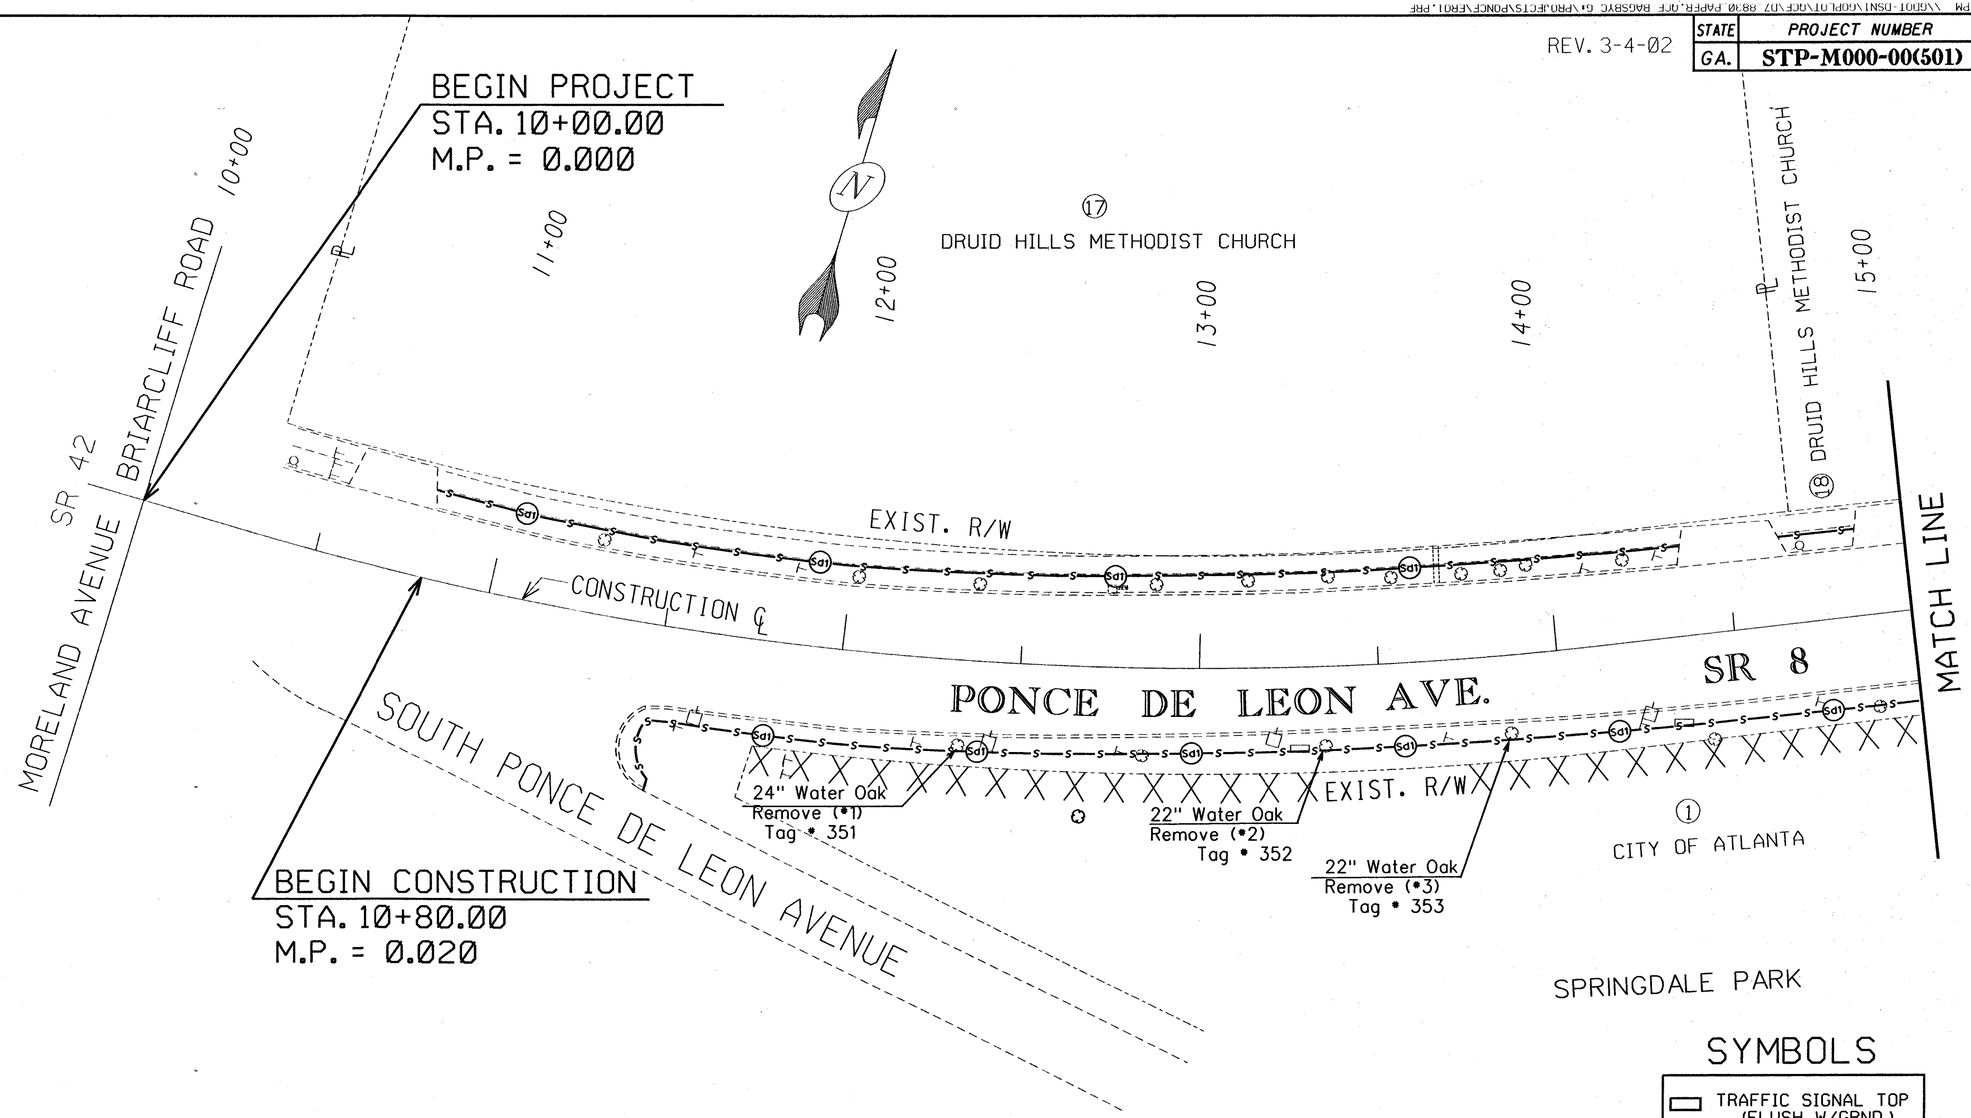

SYMBOLS

- TRAFFIC SIGNAL TOP (FLUSH W/GRND.)
- TREE
- POWER POLE
- CATCH BASIN TOP
- STRAIN POLE
- TRAFFIC SIGNAL CONTROL BOX (H=6 FT)
- GUY
- LOCATION CONTROL MONUMENT
- SIGN

AREA OF CONSTRUCTION

SCALE IN FEET
0 20 40 80

GEORGIA
DEPARTMENT OF TRANSPORTATION
EROSION CONTROL PLAN
PROJECT
COUNTY
DATE SH OF