3/1/02 11:31:06 AM \\GDOT-DSN1\GOPLOT\OCF\D7_8830 PAPER.OCF BAGSBYC G:\PROJECTS\PONCE\EROS.PRF

STATE	PROJECT NUMBER	SHEET NO.	TOTAL SHEETS
GA.	STP-M000-00(501)	61	96

REV. 3-4-02

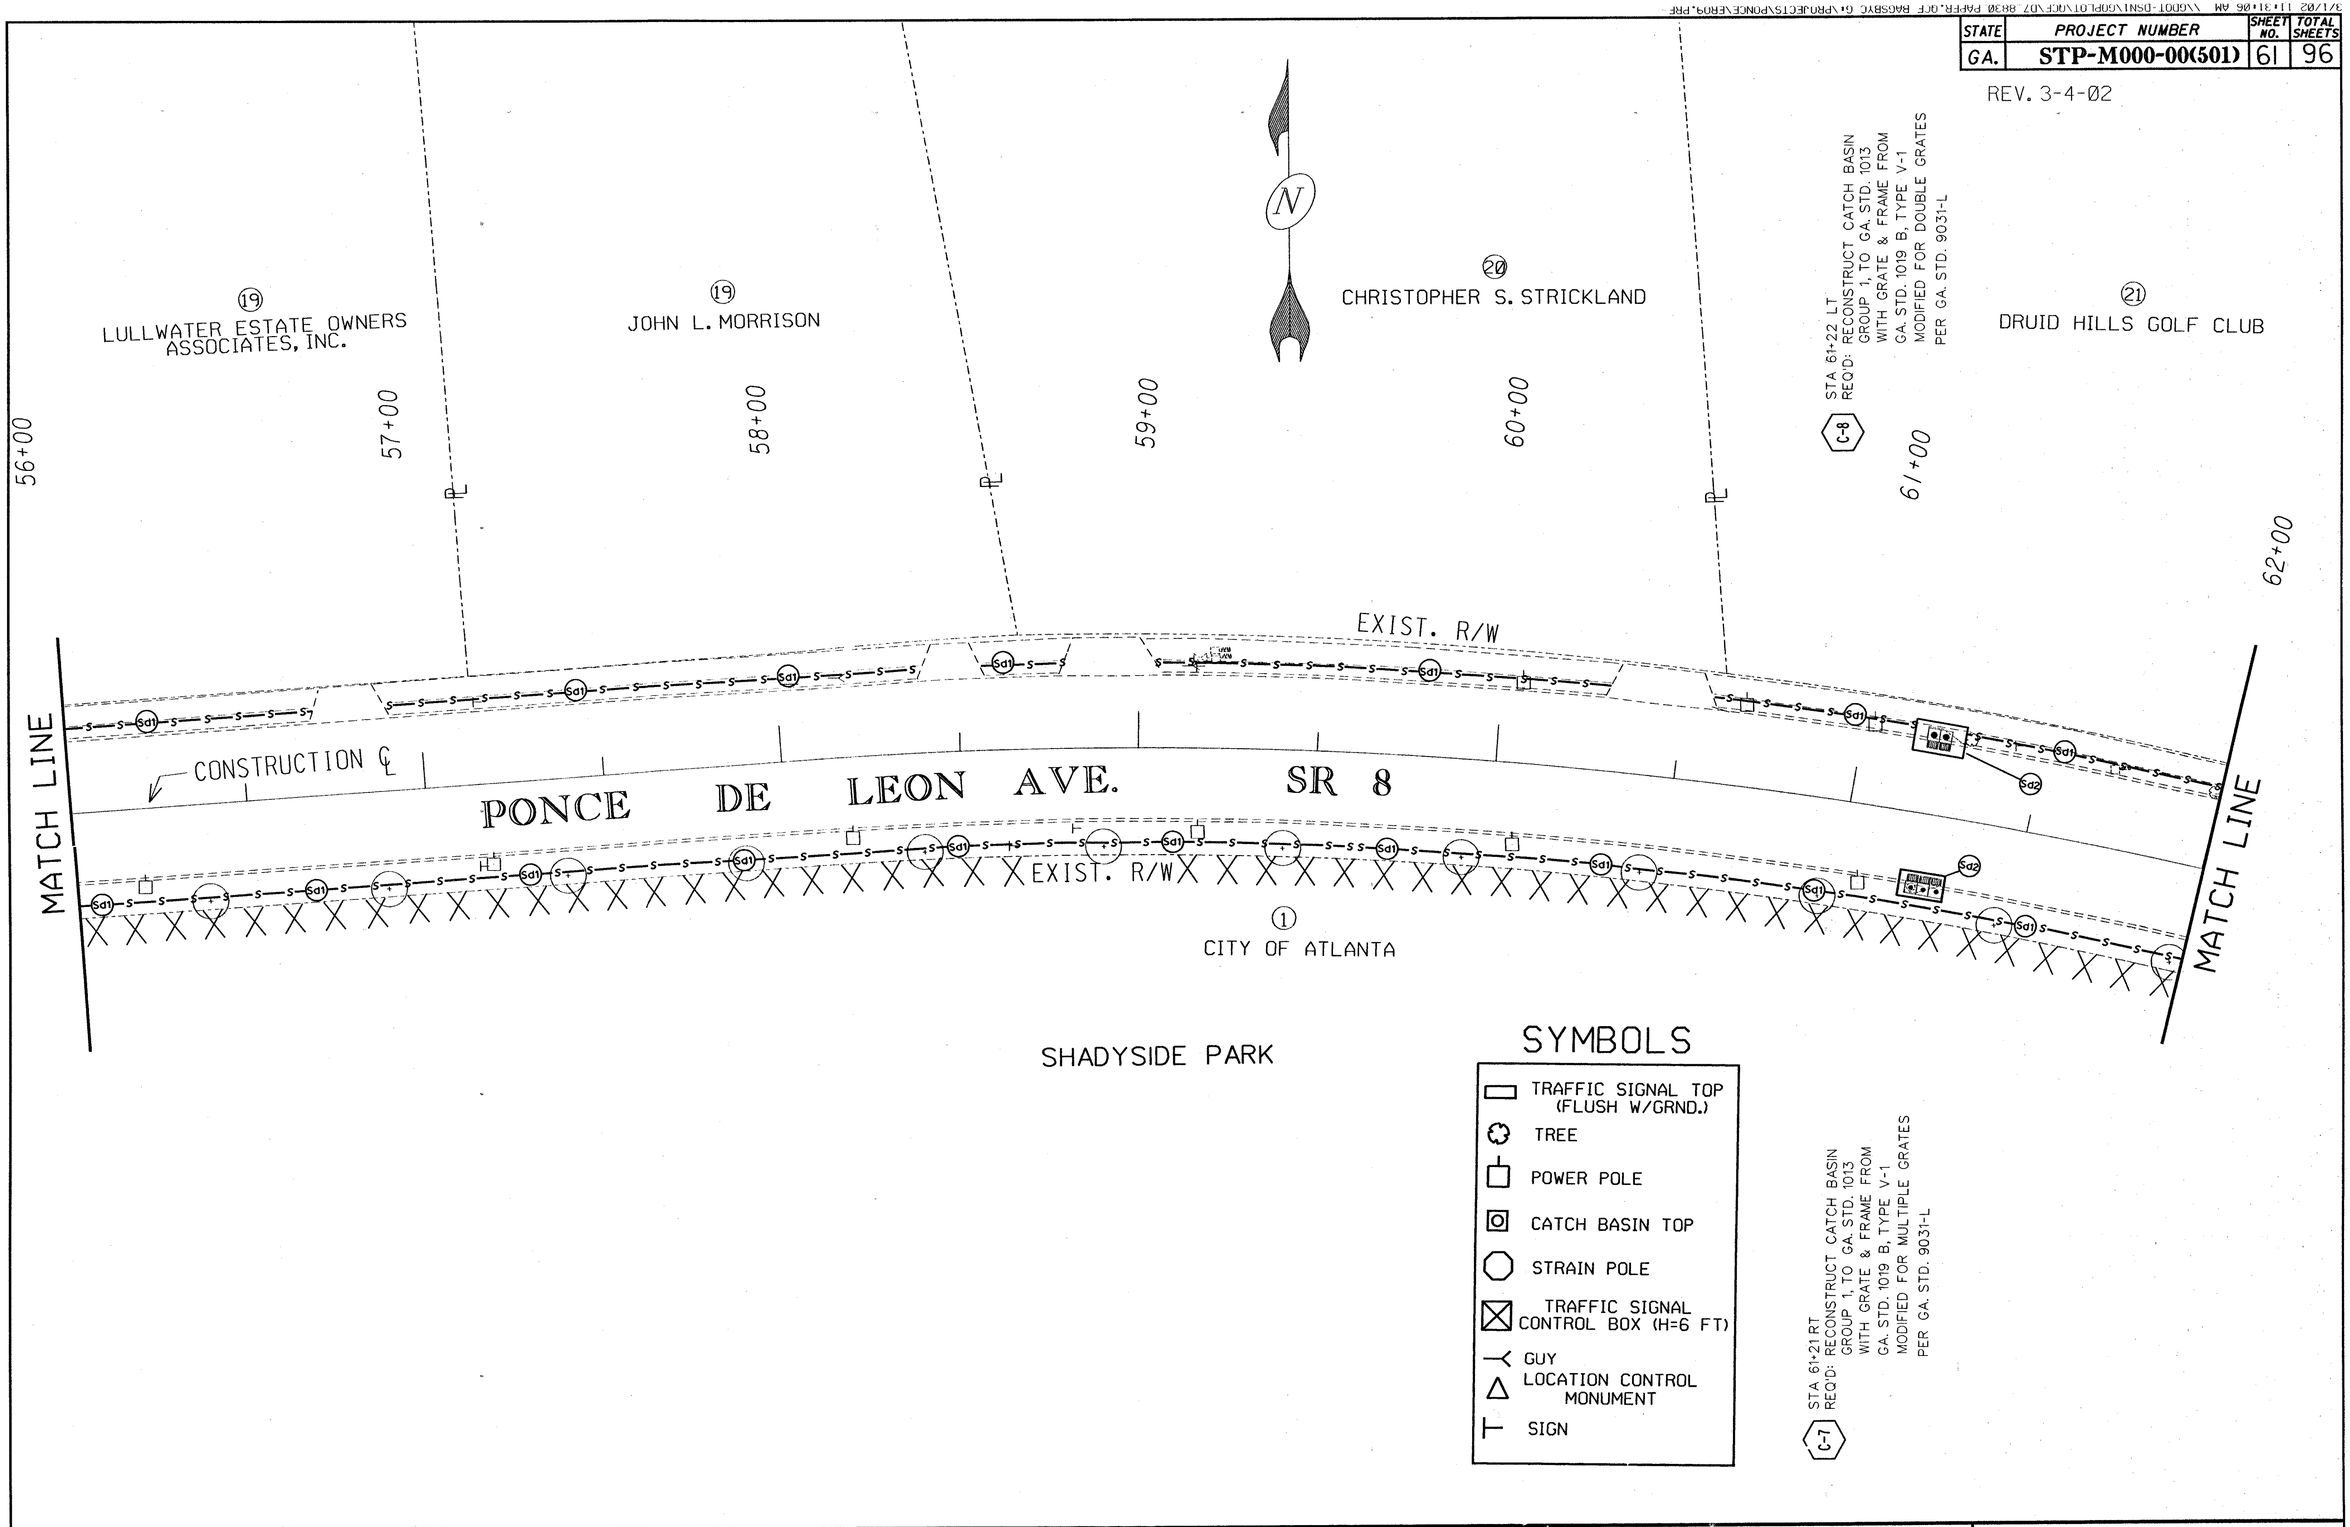

GEORGIA
DEPARTMENT OF TRANSPORTATION
EROSION CONTROL PLAN
PROJECT
COUNTY
DATE SH OF