| STATE | PROJECT NUMBER | SHEET NO. | TOTAL SHEETS |
|---|---|---|---|
| GA. | STP-M000-00(501) | 64 | 96 |

REV. 3-4-02.

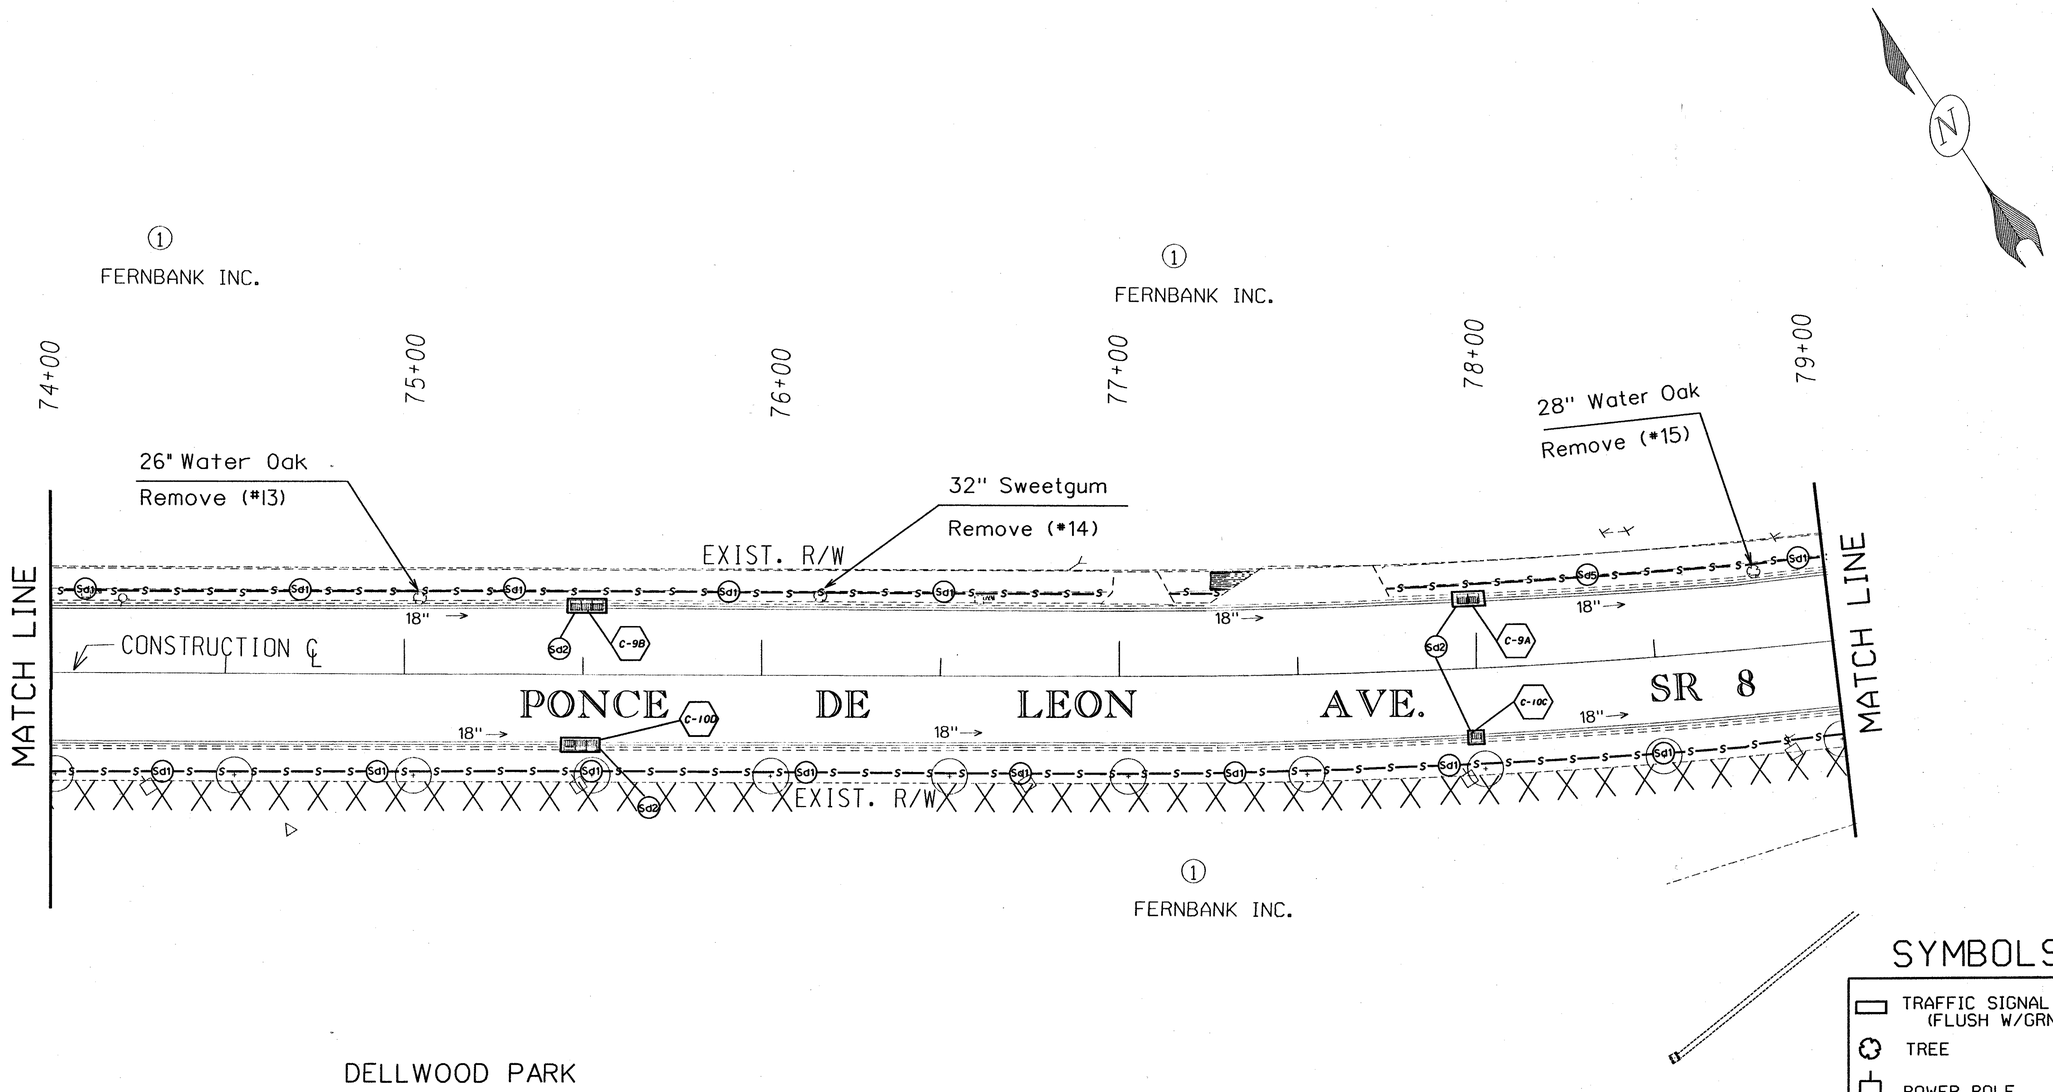


## SYMBOLS

- TRAFFIC SIGNAL TOP (FLUSH W/GRND.)
- TREE
- POWER POLE
- CATCH BASIN TOP
- STRAIN POLE
- TRAFFIC SIGNAL CONTROL BOX (H=6 FT)
- GUY
- LOCATION CONTROL MONUMENT
- SIGN

SCALE IN FEET

0 20 40 80

GEORGIA
DEPARTMENT OF TRANSPORTATION
**EROSION CONTROL PLAN**
PROJECT
COUNTY
DATE SH OF